



|            |               |      |          |
|------------|---------------|------|----------|
| DRAWING NO | CS27B-A05     |      |          |
| PART NAME  | Assembly View |      |          |
| PART NO    | 1000380472    | REV  | A        |
| APPROVE    | Heady         | DATE | 20151204 |




|             |
|-------------|
| SAP PART NO |
| MCS0374-00  |
| MCS0375-00  |

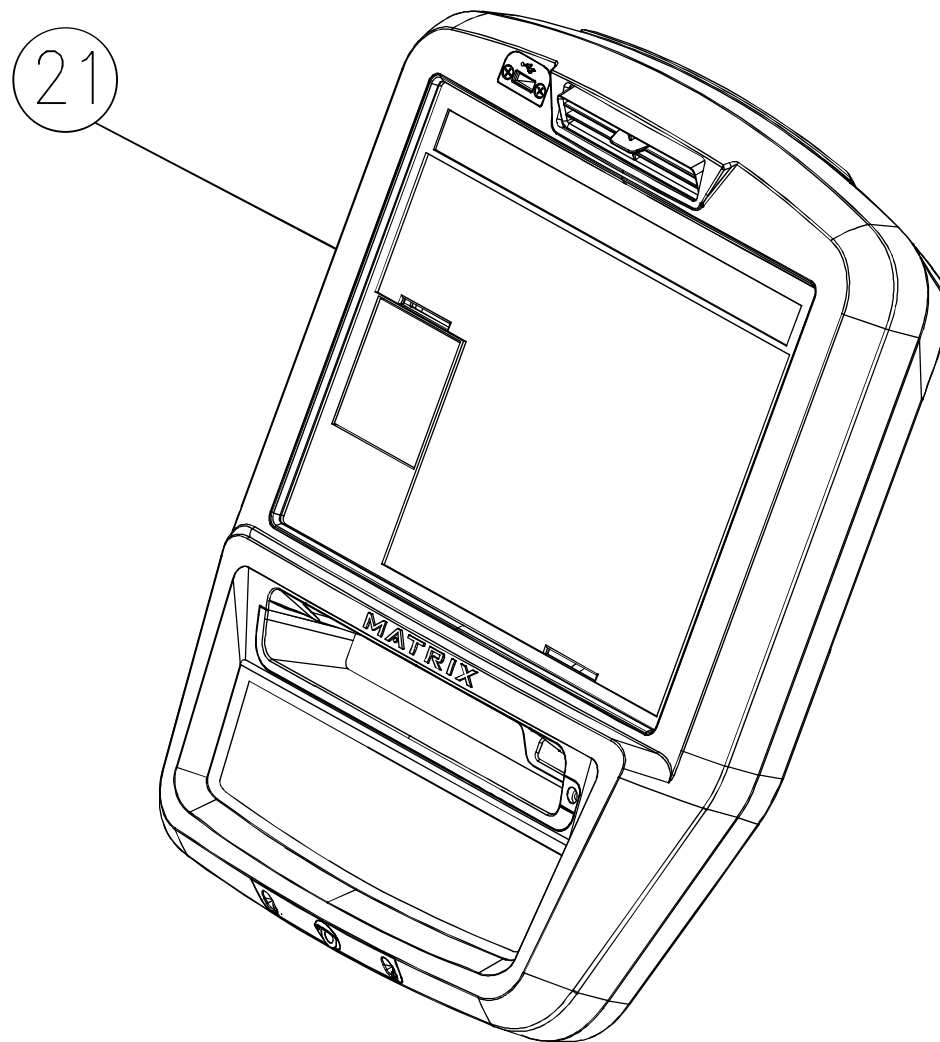

|            |             |      |          |
|------------|-------------|------|----------|
| DRAWING NO | CS27B-AN11  |      |          |
| PART NAME  | Console Set |      |          |
| PART NO    | 1000380474  | REV  | A        |
| APPROVE    | Mike        | DATE | 20151214 |

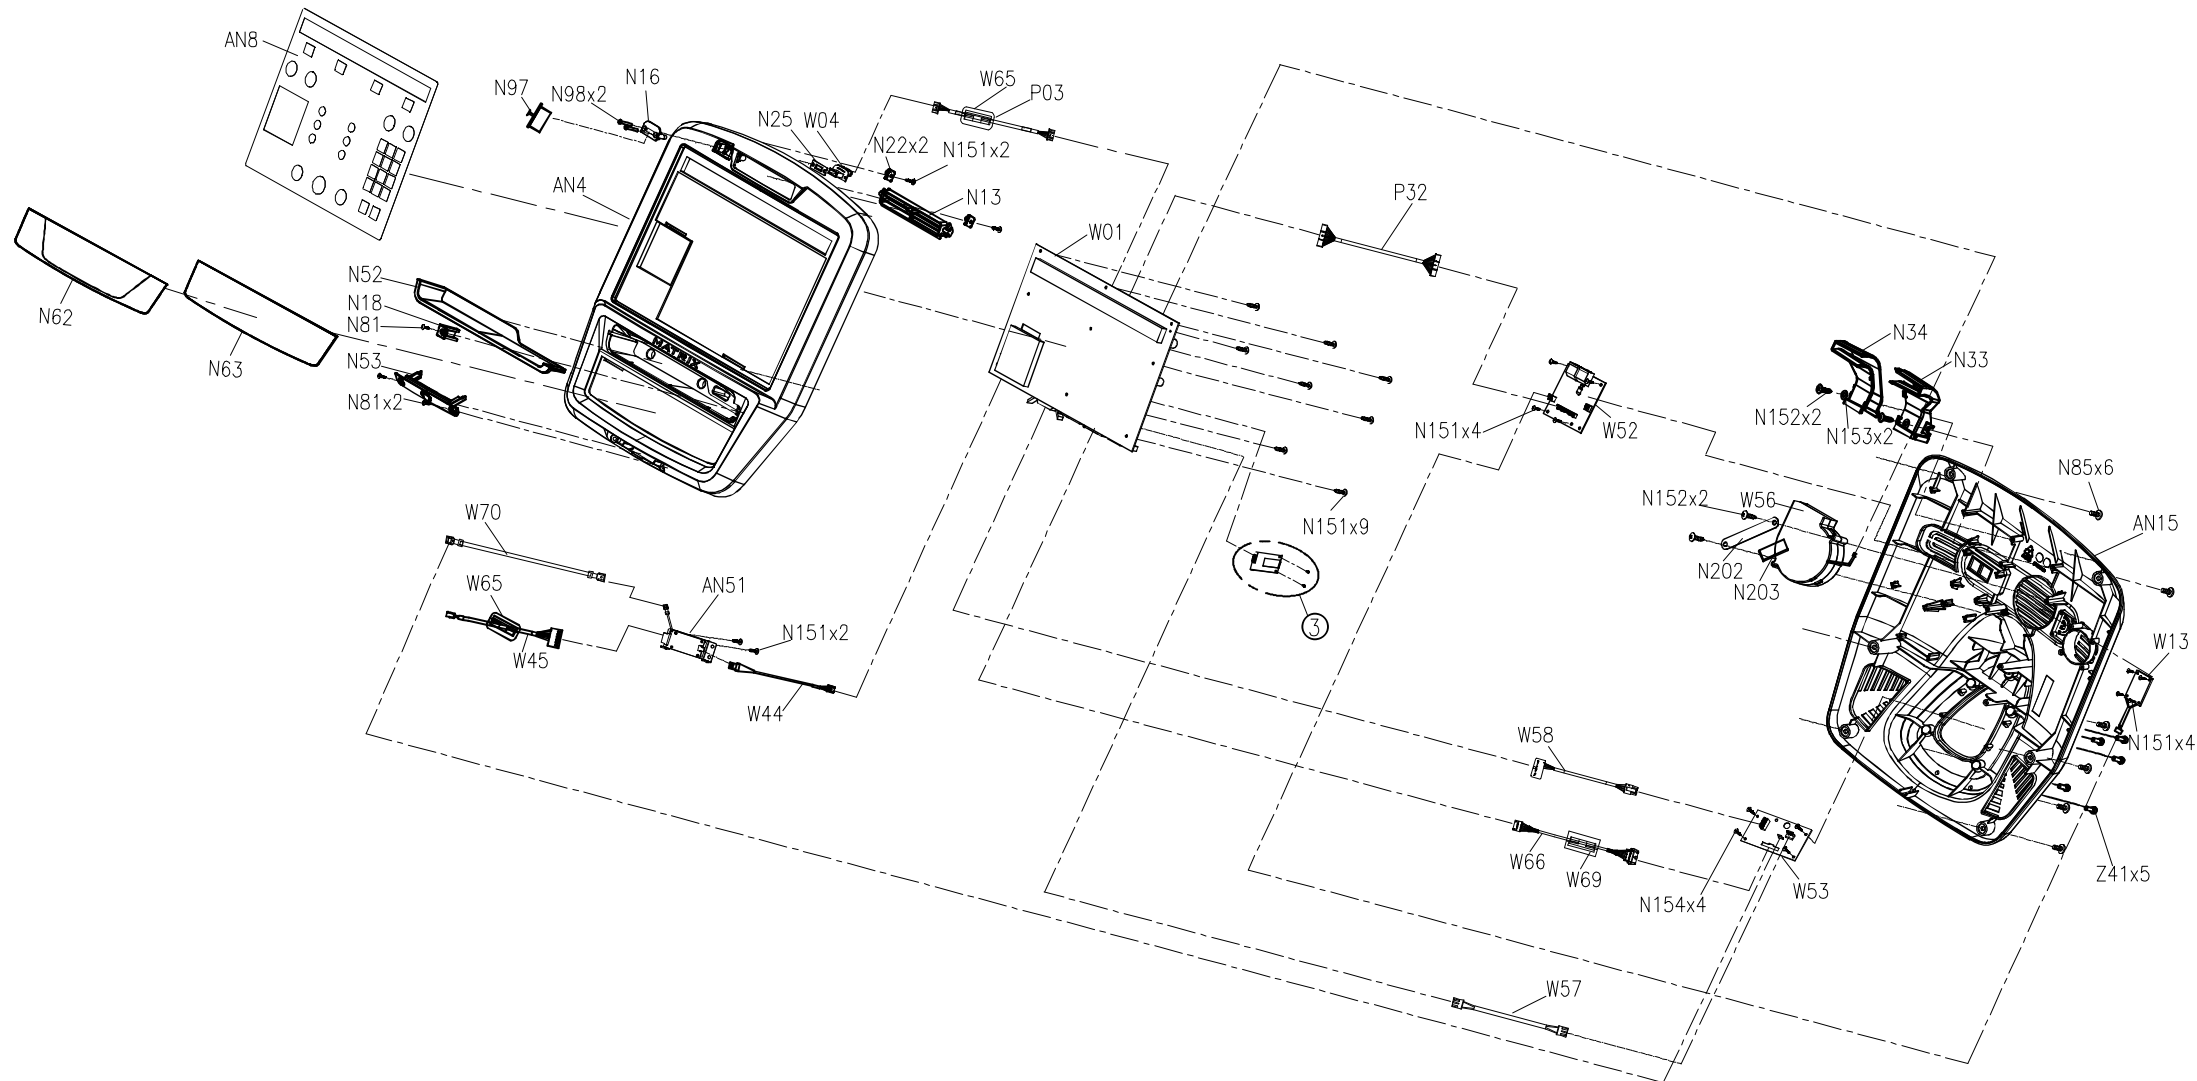

|            |                          |      |          |
|------------|--------------------------|------|----------|
| DRAWING NO | EP619B-AW31              |      |          |
| PART NAME  | WIFI Wireless module Set |      |          |
| PART NO    | 1000366472               | REV  | B        |
| APPROVE    | Gingo                    | DATE | 20160309 |

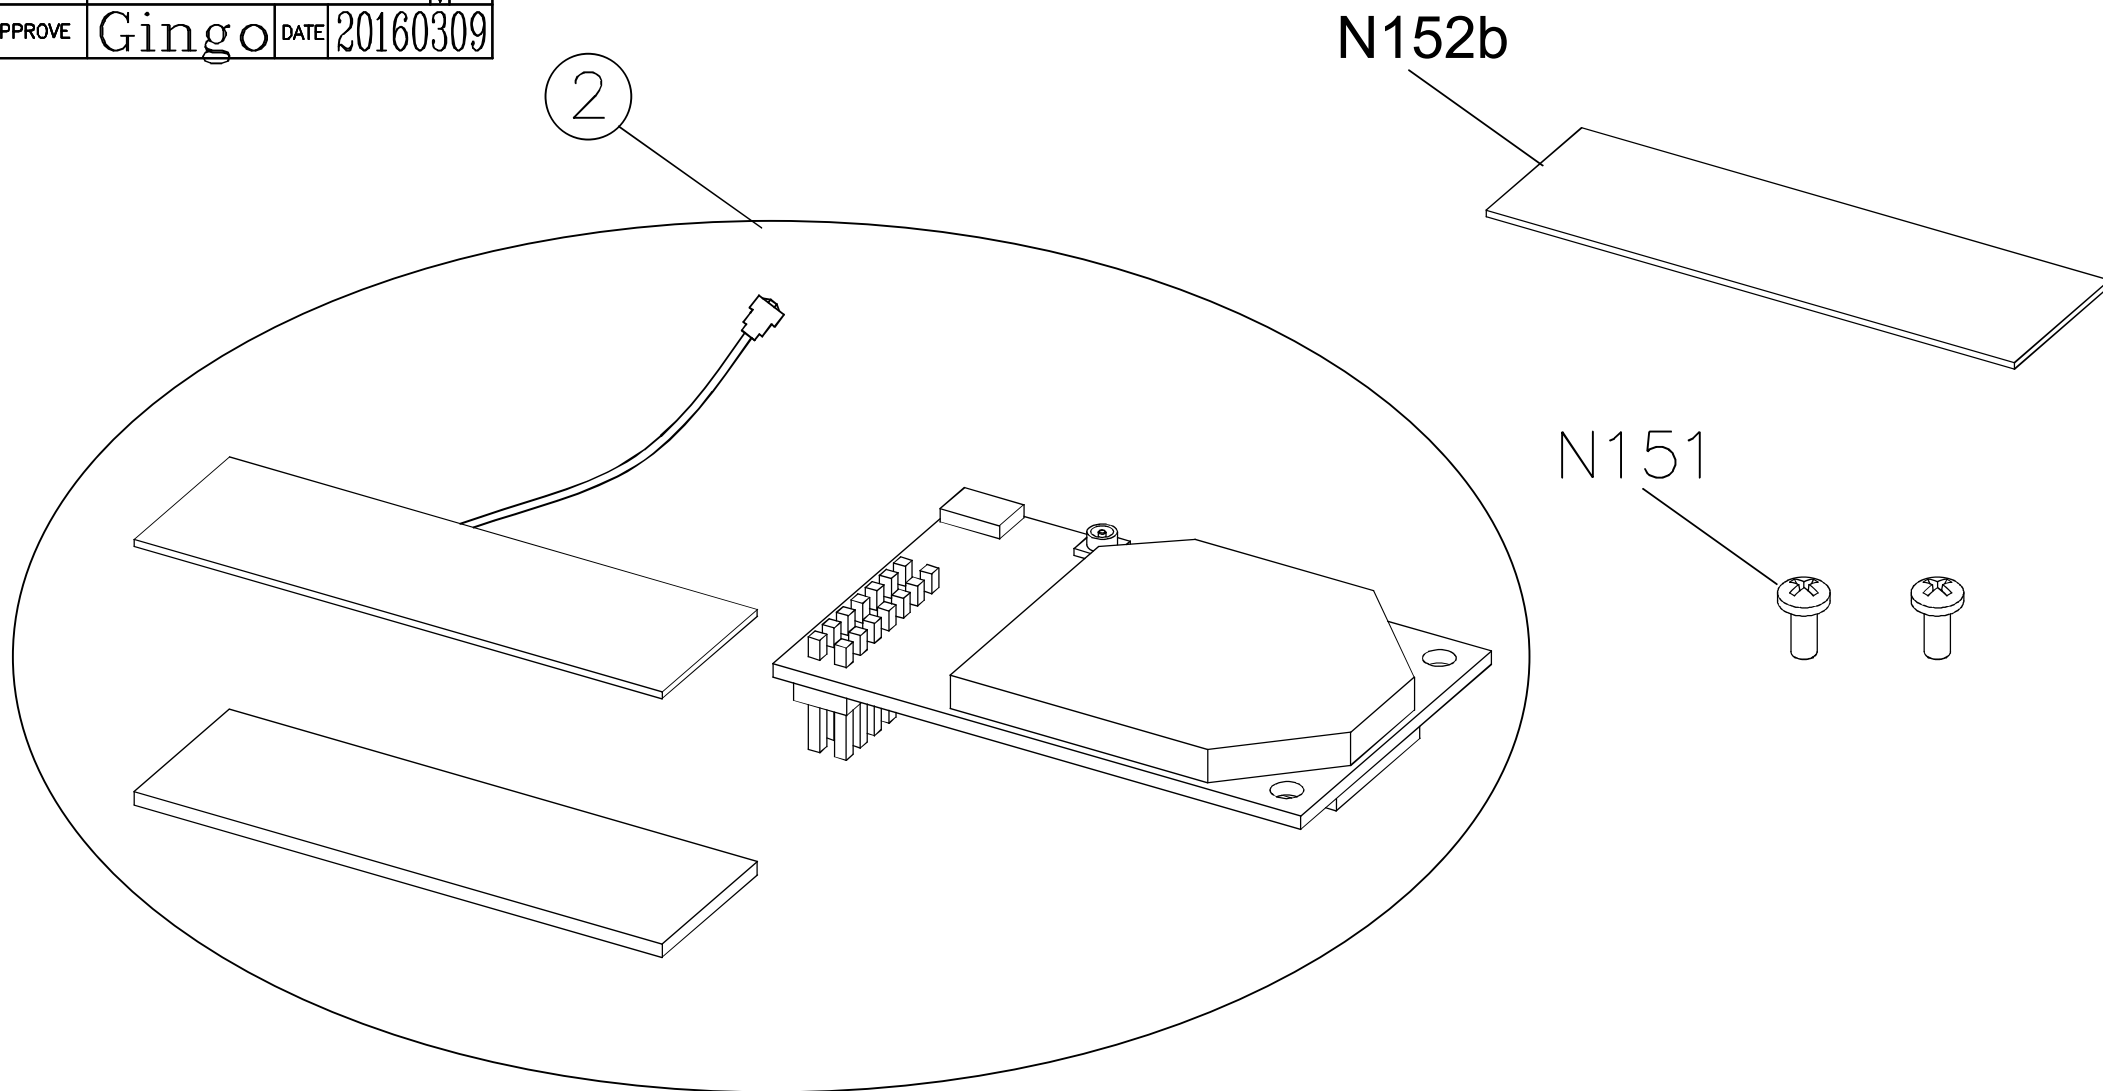


備註: 1. 軟體版次請見SAP

| Reference | Part #     | Description                               |
|-----------|------------|-------------------------------------------|
| 2         | 1000385415 | Control Board;;;HF-A11-0;V2.050;;;        |
| 3         | 1000366472 | WIFI Wireness module Set;;;EP619/EP623;   |
| AN15      | 1000208238 | Cover;Console;Back;Printing;EP            |
| AN4       | 1000356725 | cover-Extrawork;Overlay;;Print;;EP624;    |
| AN51      | 1000208535 | Heart Rate Board Set;SALUTRON 8600;EP93C; |
| AN8       | 1000362170 | Overlay Set;Program;;English;CS27;;key p  |
| N13       | 0000087056 | Vent;Fan;ABS/PA-746;Pantone:877C;TM501;   |
| N151      | 0000086721 | SCREW;RND;M2X0.5PX6L;;PH;;BZN;;           |
| N152      | 008866-A   | Screw;Special;Round;4.0x1.34Px12L(Hi-Lo   |
| N152b     | 1000309516 | Tape;;;TESA;40x10x0.2;;EP614              |
| N153      | 005157-A   | Washer;Flat;4.3x12.0x1.0T;Black Zinc      |
| N154      | 008865-B   | Screw;Special;Round;2.9x1.06Px12L(Hi-Lo   |
| N16       | 1000210553 | USB;EP90B                                 |
| N18       | 0000089190 | Cover;IPOD Fixing;ABS/PA746;80435;MX-E5X  |
| N202      | 0000092696 | Fixing Plate;Fan;0.8t;T5x-02;             |
| N203      | 0000095575 | Tape;Foam;One-Sided;50x15x1.5T;           |
| N22       | 1000216152 | Fan ADJ Plate;SUS304;0.3t;T9000;          |
| N25       | 1000212322 | Shim;Rubber;D;NBR;BLACK;TM507C;           |
| N33       | 0000086064 | Cover;Console;Right;ABS/PA-746;BL;TM501;  |
| N34       | 0000086065 | Cover;Console;Left;ABS/PA-746;BL;TM501;   |
| N52       | 0000088790 | Anti-Slippery Pad;TPR+30%PP;BL;MX-E5XC-F  |
| N53       | 0000088791 | TV Earphone Wire Cover;ABS/PA746;80435    |
| N62       | 1000356728 | Overlay;Heart Rate Zone;;English;No;EP623 |
| N63       | 1000356729 | Shim;;;;;PC;EP623;                        |
| N81       | 0000088743 | Screw;TRH;M3x.5Px6L;MT;PH;CST;ZNC;F-T     |
| N85       | 1000228688 | SCREW;BH;M5X0.8PX12L;PH;BAN;              |
| N97       | 0000083278 | USB Cover;USB-03                          |
| N98       | 1000211294 | Screw;FH;M3X0.5PX30L;-;PH;BZN;            |
| Not Shown | 1000356804 | TV Bracket Set;;;5X PCTV&MYE TV;;CS27;;U  |
| Not Shown | 018141-AE  | Fixing Plate;TV;Left                      |
| Not Shown | 015267-AE  | Fixing Plate;Right TV                     |
| Not Shown | 004762-00  | Screw;Hex Socket;BH;M8x1.25Px70L          |
| Not Shown | 004356-AB  | Screw;Phillip;BH;M4x0.7Px12L;BED;         |
| Not Shown | 005005-00  | Washer;Spring;Lock;8.2x15.4x2.0t          |
| Not Shown | 004926-00  | Nut;Nylon;M8x1.25P                        |
| Not Shown | 022311-A   | Pin;Spring;M3X10L                         |
| Not Shown | 065248-A   | TV Coax Adaptor;Female;F-A028-NBX7-C      |
| Not Shown | 1000208774 | TV SINGNAL EXT WIRE;900(FM-0086-NBG7x2);  |
| Not Shown | 1000210489 | NETWORK SIGNAL EXTEND WIRE;900(TKP H6630  |
| Not Shown | 1000231122 | E-PORT EXTENDED WIRE;350(##,3205615600 A  |
| Not Shown | 1000227270 | E-PORT Wire;-;-;1000;(AMP,569532);CS20    |
| Not Shown | 1000228042 | TV PWR EXT;900(H6630R1-04+DC 2.5x5.5      |
| Not Shown | 1000356740 | Quickly Key Wire;;;;;;200+250(TKP,H254M   |
| Not Shown | 1000348689 | Earphone board;;;U138A3/H001;;;EP621;     |
| Not Shown | 008864-A   | Screw;Special;Round;2.9x1.06Px7L(Hi-Lo)   |
| Not Shown | 1000357080 | Overlay Set;TV;;key pad;EP623;;           |


|           |            |                                           |
|-----------|------------|-------------------------------------------|
| Not Shown | 0000094425 | Power Cord Set;3000;18AWG                 |
| Not Shown | 0000089506 | TV Earphone Wire Cover;ABS/PA746;80435    |
| Not Shown | 0000093219 | Jacket;PVC;A5X-03-F;US;EP79               |
| P03       | 1000210330 | Wire;Connect;USB;250(JST,XAP-06V-1)x2;    |
| P32       | 1000206777 | C Safe+TV Connect Wire;200(TKP H20J2-15x  |
| TP60      | 1000366515 | Earphone board set;;;EP620;               |
| W01       | 1000356800 | Control Board;Console;;H001;V2.3;;CS27    |
| W04       | 0000095231 | Control Board;USB;H001;U105A5;EP603;      |
| W13       | 0000086684 | Speaker Set;AK-402808BC-3T+280+XAP-02;TM  |
| W44       | 0000092217 | Heart Rate Power Wire;250L(2510A-03+XAP-  |
| W45       | 0000089849 | Wire;Hand Pulse Sensor;350L(2510A-06,TKP  |
| W52       | 1000228705 | CONTROL BOARD;C-SAFE;U11AA2;H001;COATING  |
| W53       | 1000229558 | Exchanged Board;Console;-;H001;COATING;-  |
| W56       | 061339-B   | Fan;DC12V/0.3A PMB1297PYB3-AY;EP70        |
| W57       | 1000208547 | Power Wire;200(JST VHR-3NX2);EP93C;       |
| W58       | 1000208539 | Wire;QUICK CONNECT;200(HRS HIF3BA-20D-2.  |
| W65       | 003383-A   | Ferrite Choke;FH0900B-2;Lian Ci;TM38      |
| W66       | 1000206779 | Console Cable;250(MOLEX,50-57-9408+MOLEX, |
| W69       | 056225-A   | Ferrite;PART OF #79 CABLE;NOT ORDERABLE;  |
| W70       | 0000088806 | Grip Pulse Ground Wire;200L(KST FDFNYD2-  |
| Z41       | 1000366596 | Screw;Socket Head;M5x0.8Px12L;;Hex Socke  |
| Not Shown | 1000211360 | Screw;SH;M8X1.25PX20L;MT;HS;SSTSUS304;    |

|            |                 |               |
|------------|-----------------|---------------|
| DRAWING NO | CS30-A04        |               |
| PART NAME  | EXPLODE DRAWING |               |
| PART NO    | 1000400032      |               |
| APPROVE    | CASTIEL         | DATE 20180424 |


|            |
|------------|
| SAP NO.    |
| MCS0593-00 |
| MCS0594-00 |

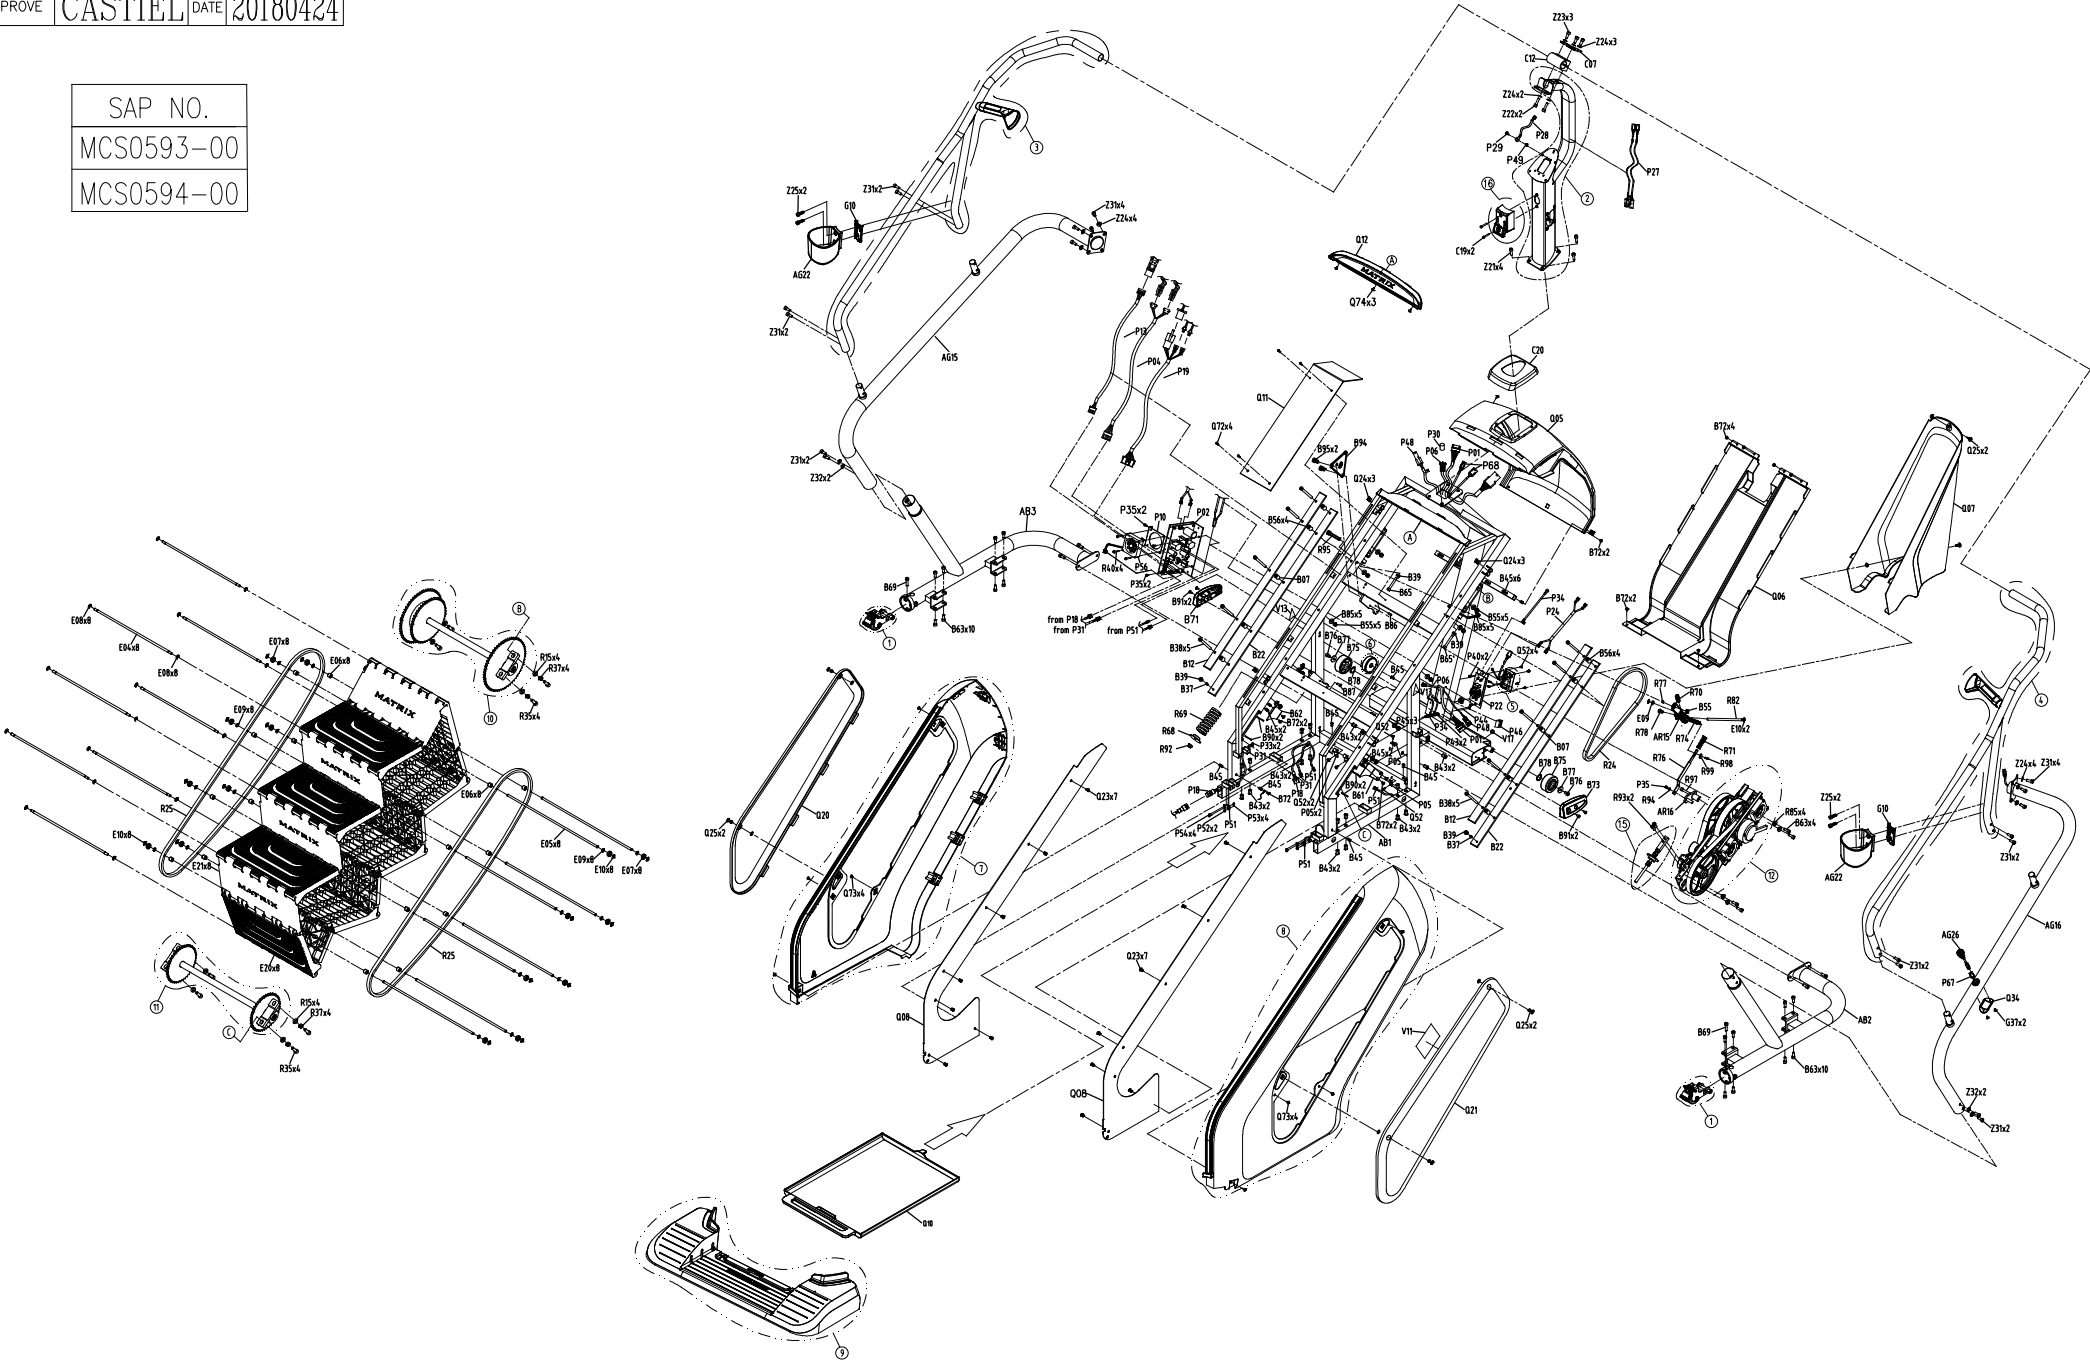


|            |                      |      |        |
|------------|----------------------|------|--------|
| DRAWING NO | CS17-AP15            |      |        |
| PART NAME  | E-PORT_FIX_PLATE_SET |      |        |
| PART NO    | 1000203645           | REV  | D      |
| APPROVE    | Sunny                | DATE | 110513 |

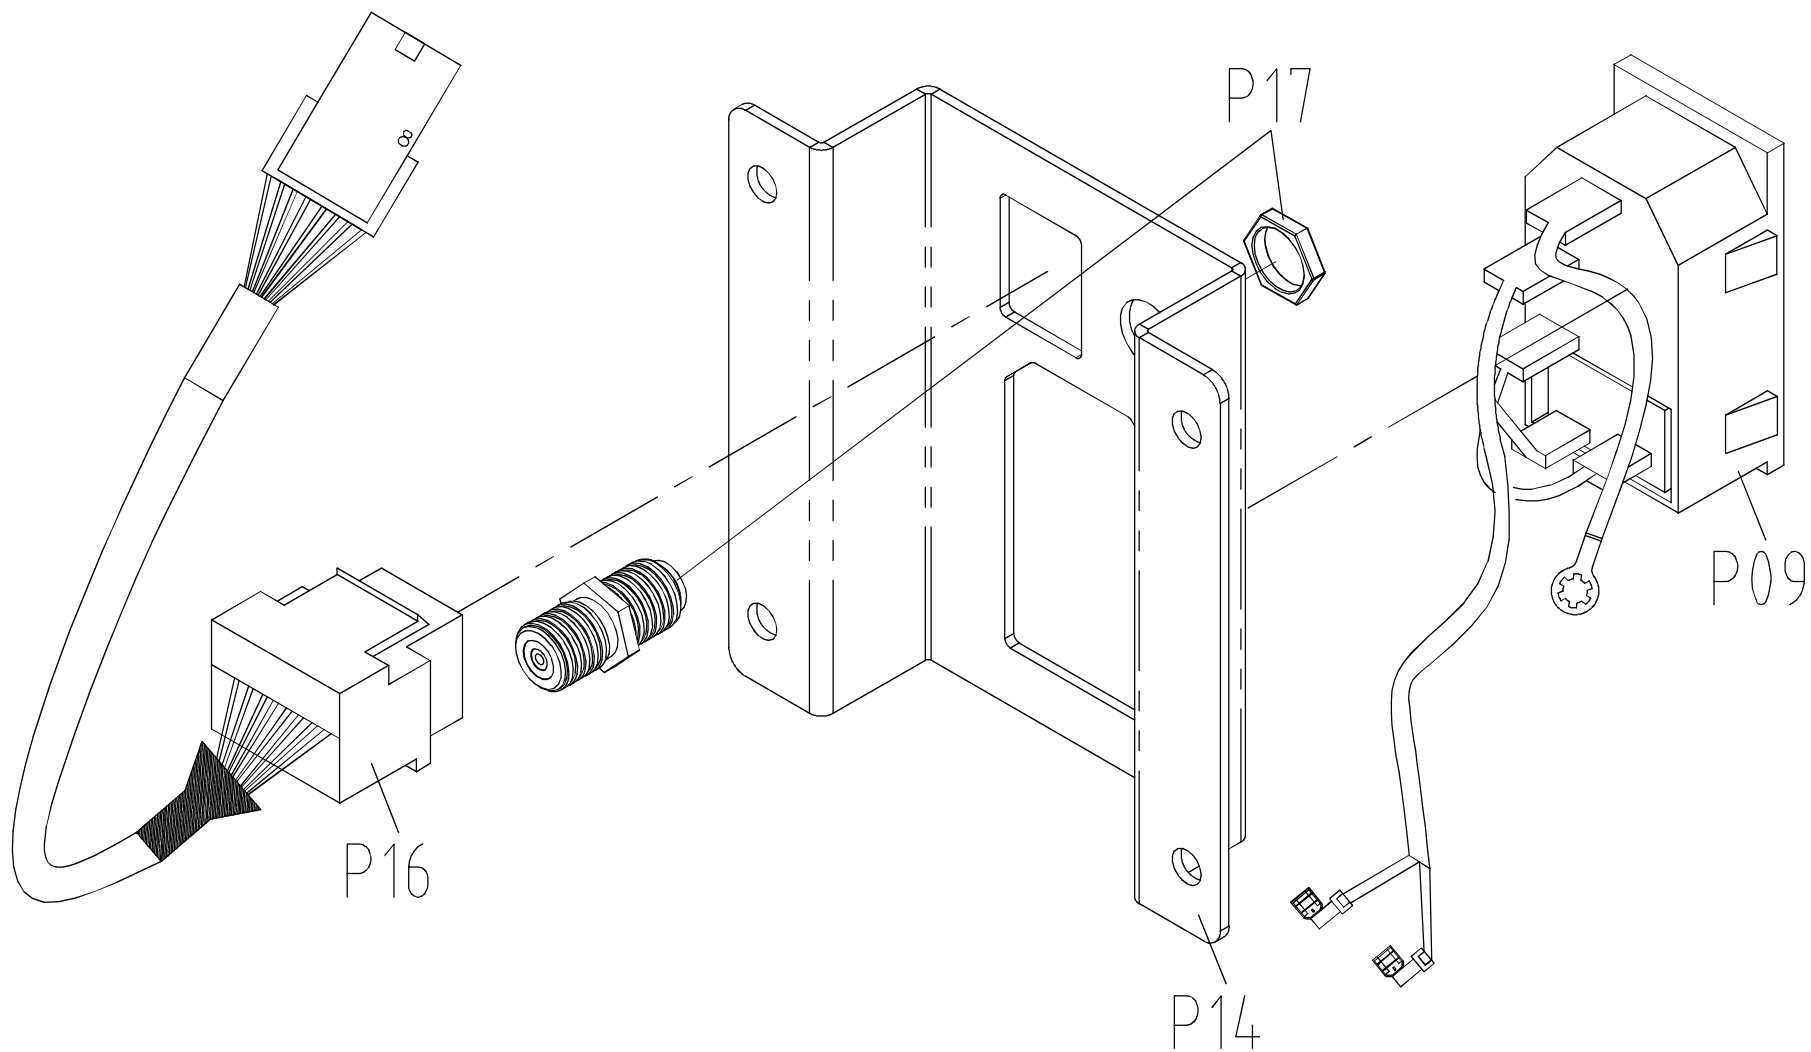

|            |            |      |          |
|------------|------------|------|----------|
| DRAWING NO | CS17-AR4   |      |          |
| PART NAME  | PULLEY_SET |      |          |
| PART NO    | 1000212516 | REV  | B        |
| APPROVE    | JOHNNY     | DATE | 20111019 |

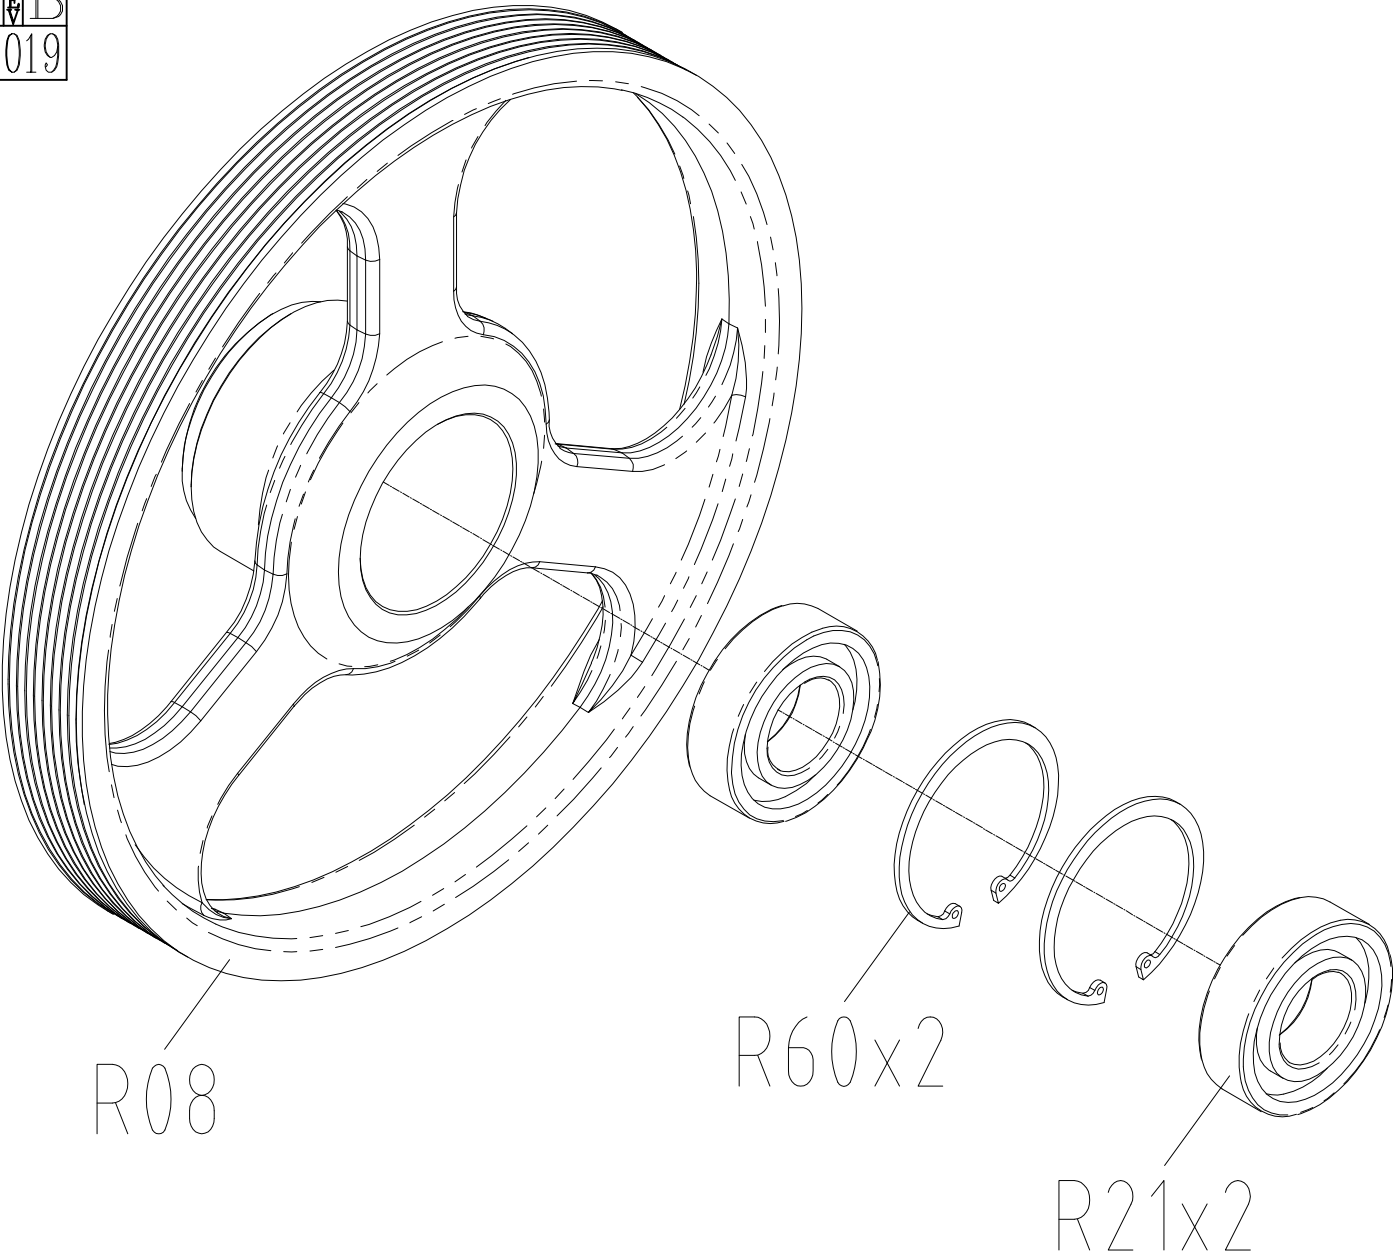


|            |                    |      |          |
|------------|--------------------|------|----------|
| DRAWING NO | CS17-AR6           |      |          |
| PART NAME  | SPROCKET SET:FRONT |      |          |
| PART NO    | 1000212922         | RD   |          |
| APPROVE    | S.T.C              | DATE | 20131231 |

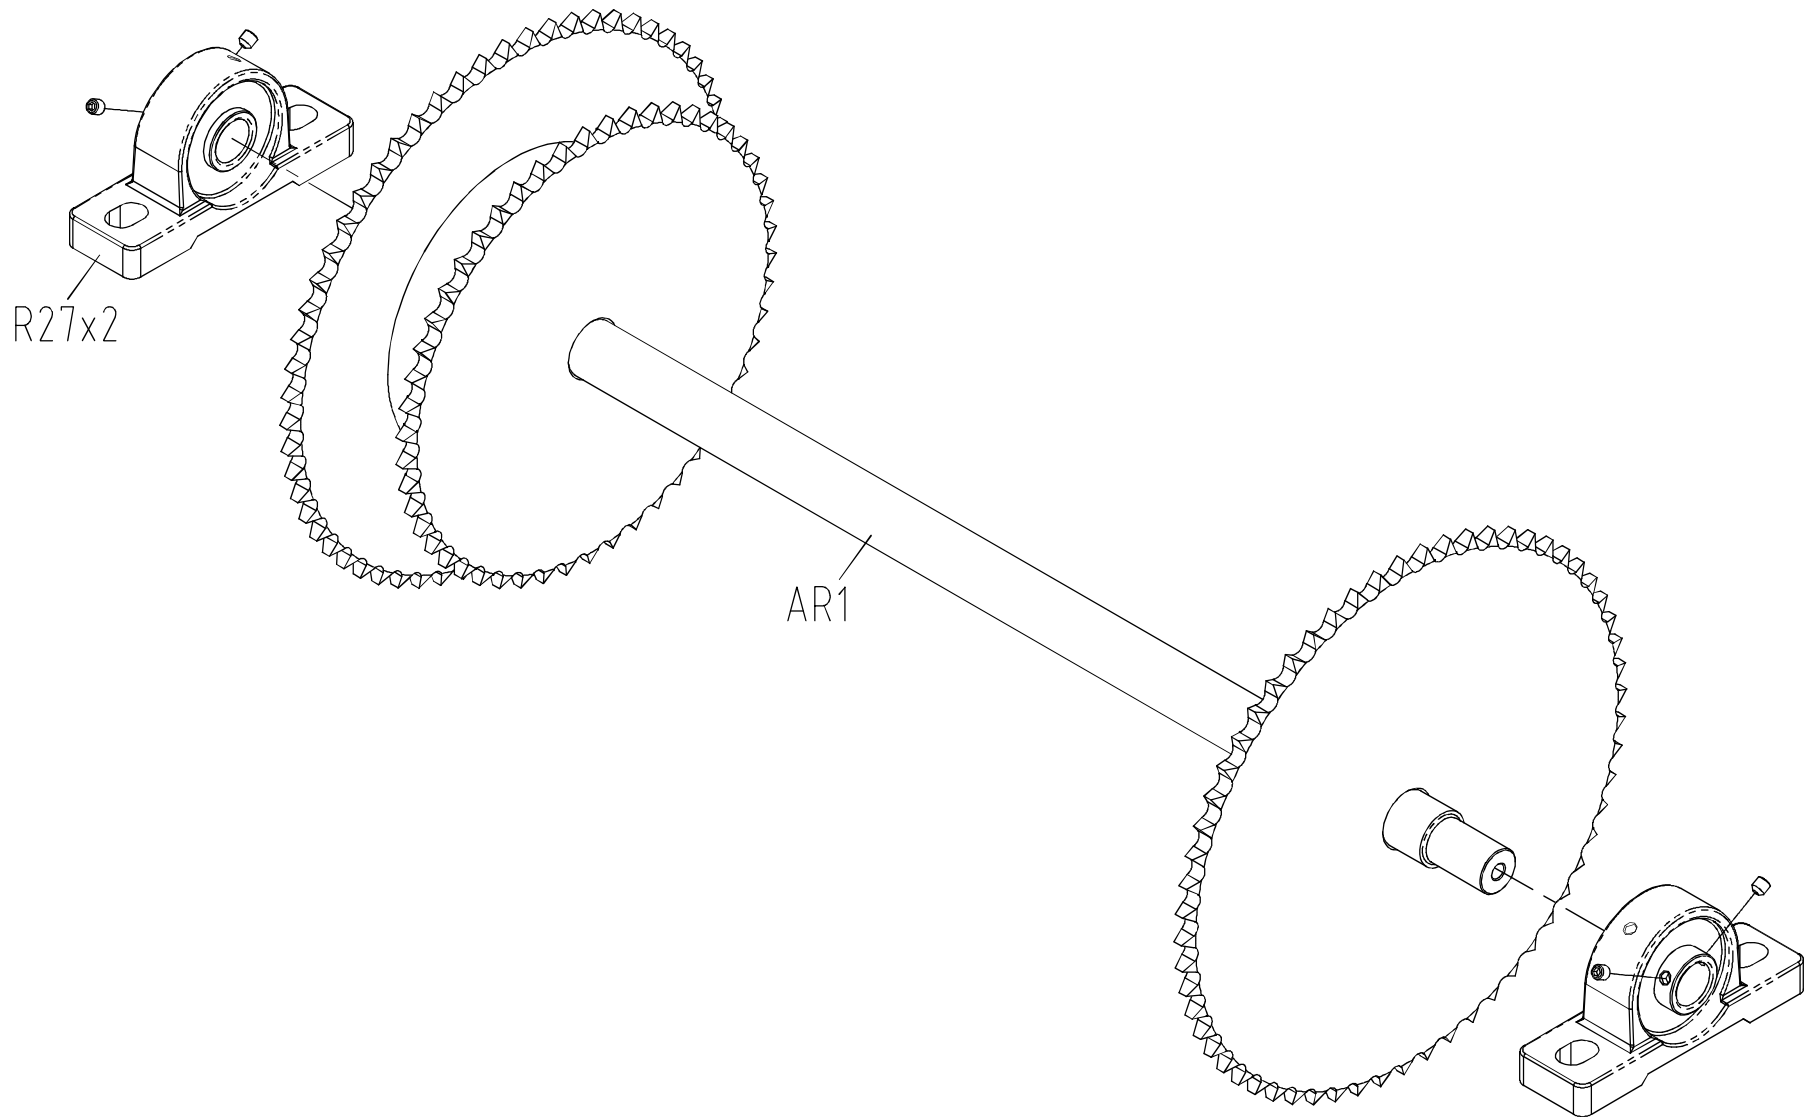





|            |                   |                |          |
|------------|-------------------|----------------|----------|
| DRAWING NO | CS17-AR7          |                |          |
| PART NAME  | SPROCKET_SET;REAR |                |          |
| PART NO    | 1000212923        | <div>REV</div> | D        |
| APPROVE    | S.T.C             | DATE           | 20131231 |

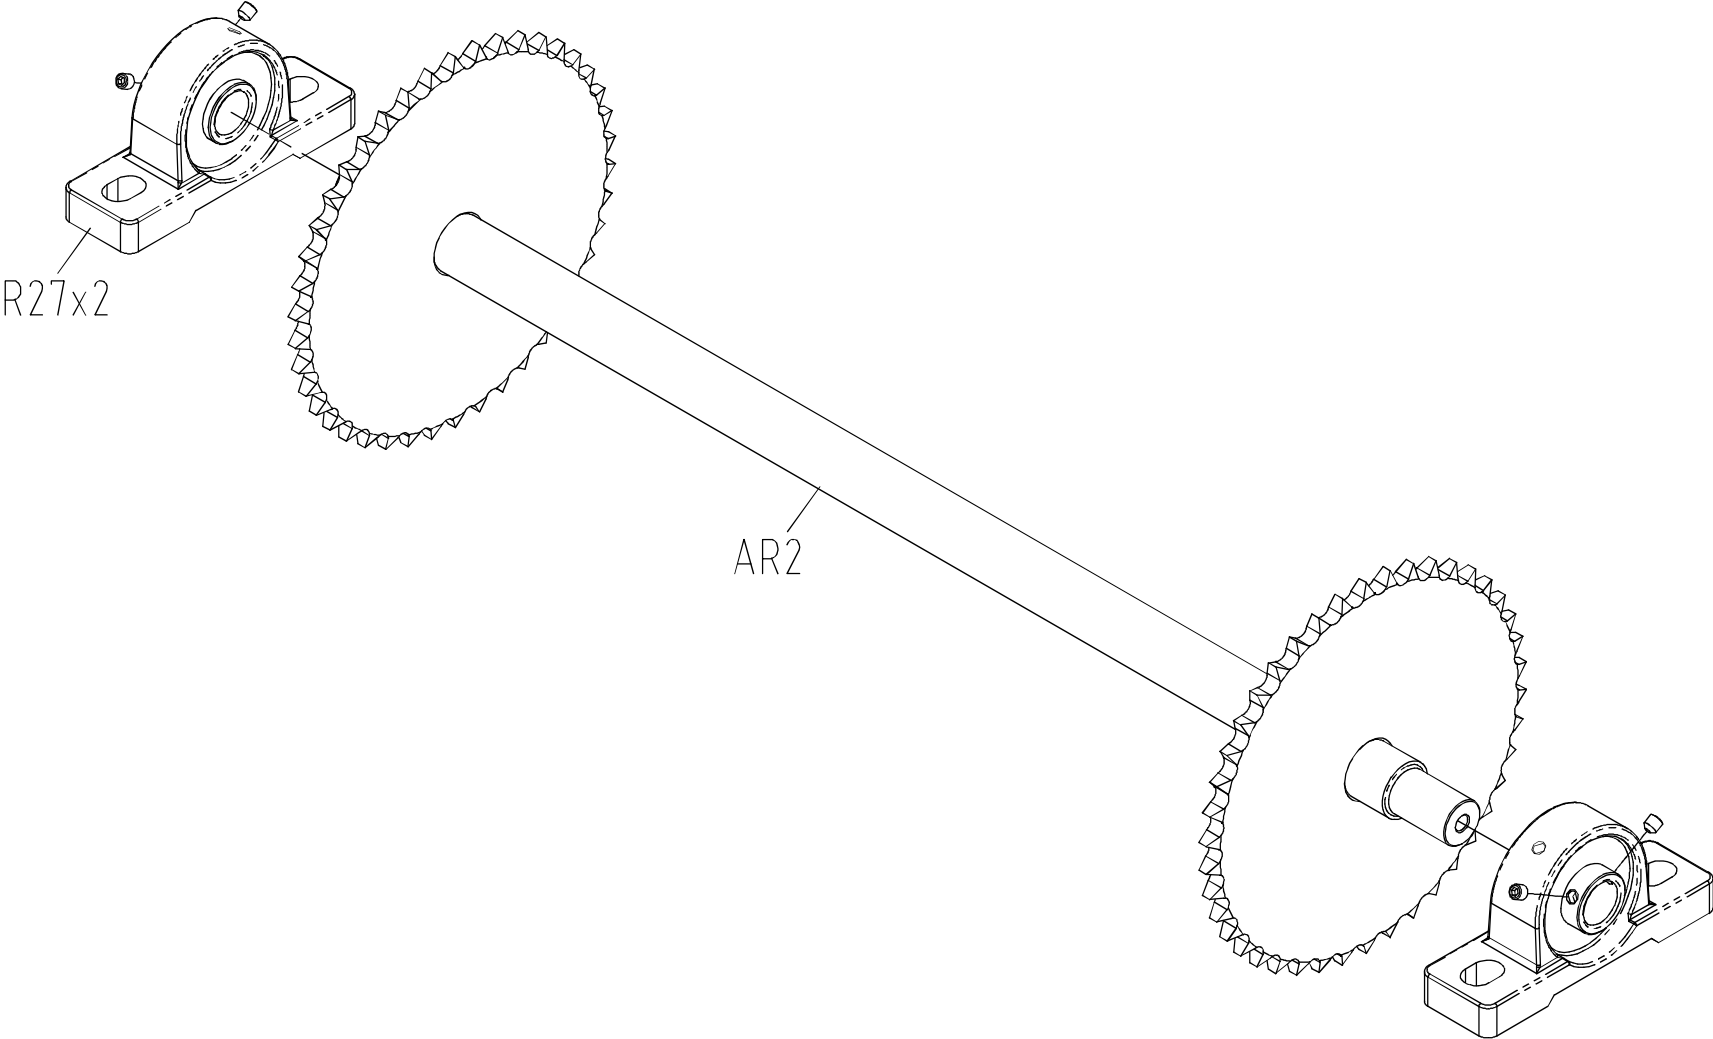


|            |                 |      |          |
|------------|-----------------|------|----------|
| DRAWING NO | CS17-AB14       |      |          |
| PART NAME  | WHEEL_SET       |      |          |
| PART NO    | 1000213059REV B |      |          |
| APPROVE    | HERMES          | DATE | 20101221 |

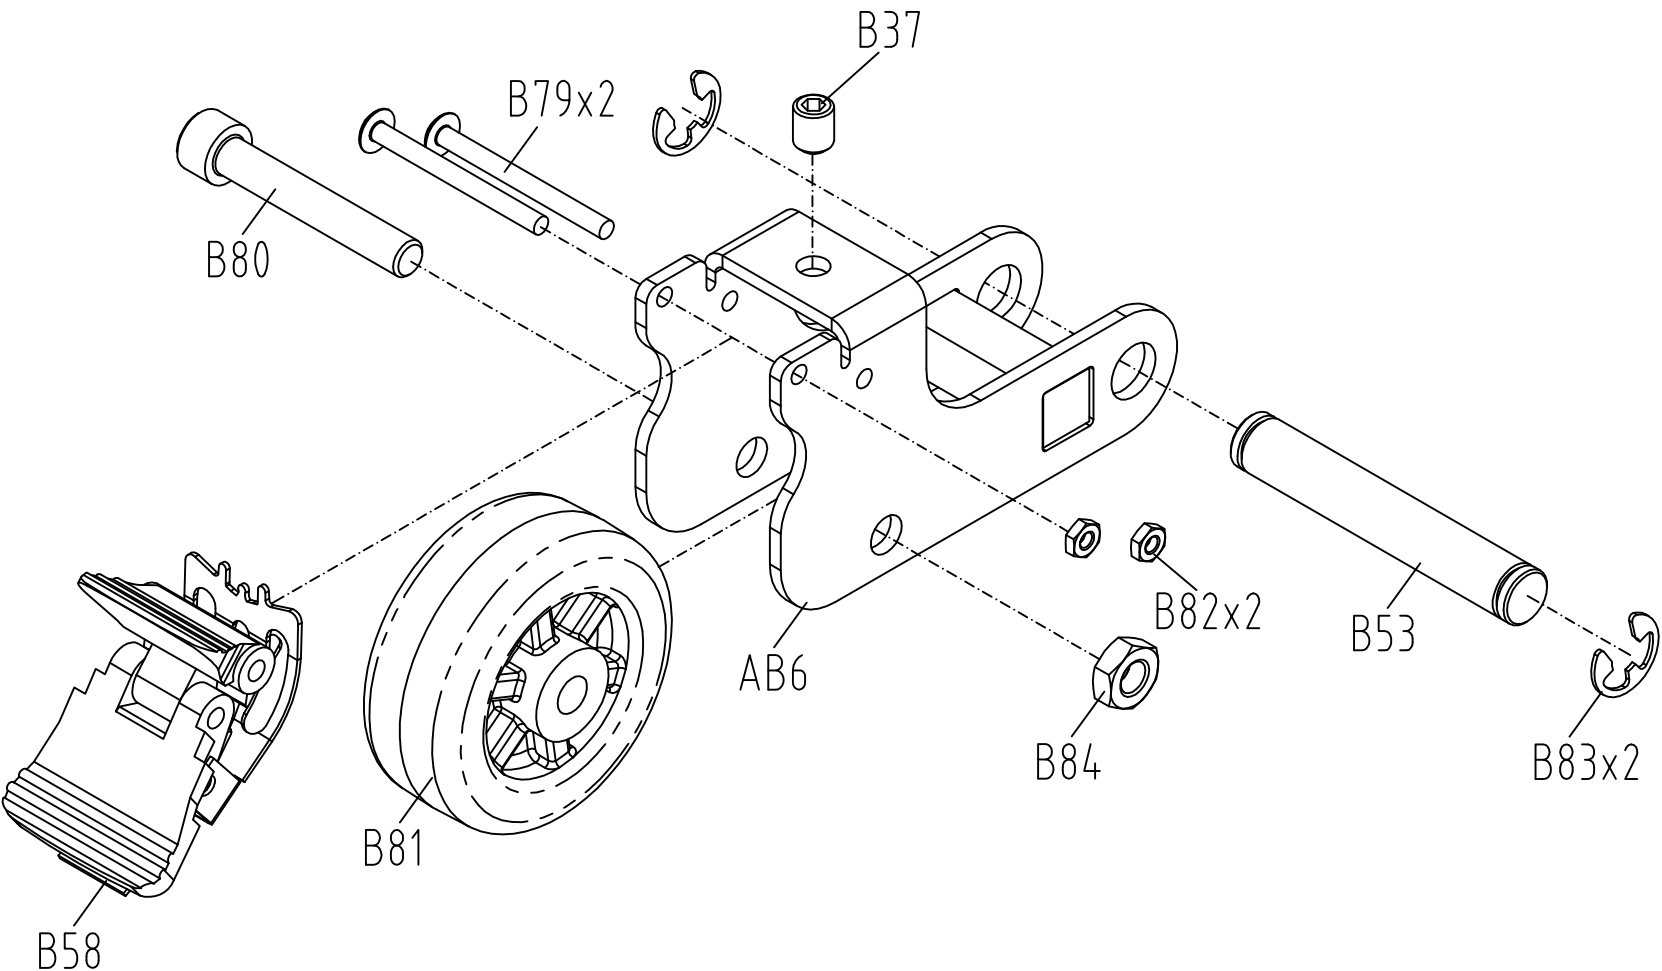


|            |                        |      |        |
|------------|------------------------|------|--------|
| DRAWING NO | CS17-AP16              |      |        |
| PART NAME  | LED MAINTAIN LIGHT SET |      |        |
| PART NO    | 1000213364REV E        |      |        |
| APPROVE    | GINGO                  | DATE | 102412 |

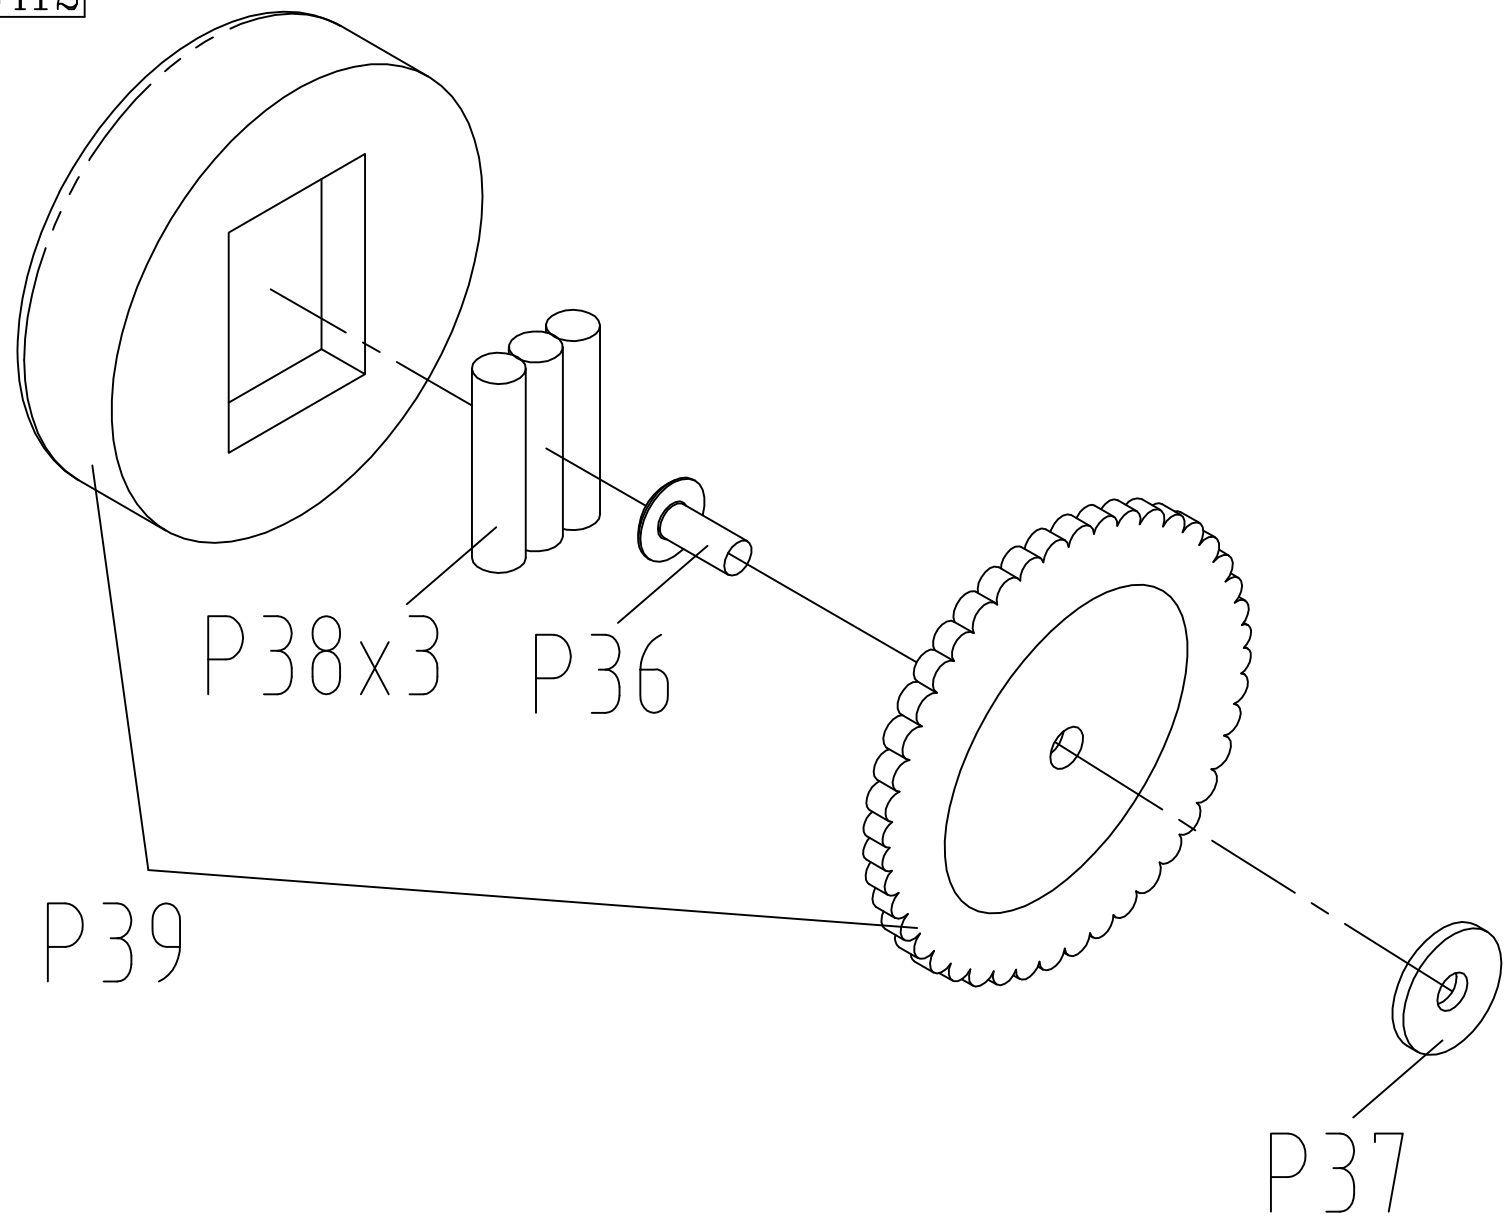


|            |                 |      |          |
|------------|-----------------|------|----------|
| DRAWING NO | CS17-AR9        |      |          |
| PART NAME  | IDLER_SET       |      |          |
| PART NO    | 1000217719REV B |      |          |
| APPROVE    | JOHNNY          | DATE | 20111020 |

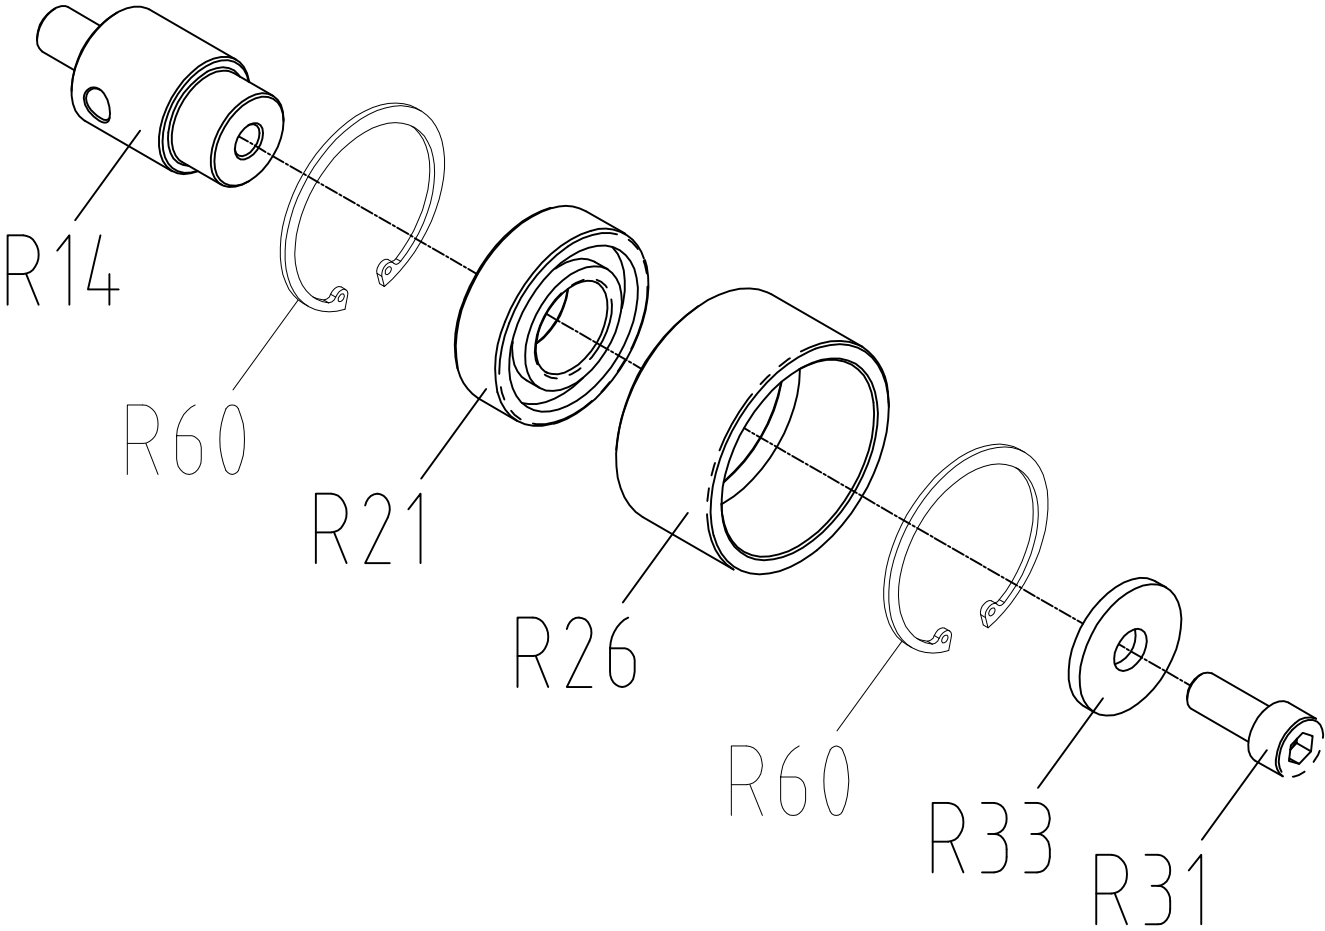


|            |                 |      |          |
|------------|-----------------|------|----------|
| DRAWING NO | CS23-AQ1        |      |          |
| PART NAME  | Shield set;Left |      |          |
| PART NO    | 1000309601      | REV  | A        |
| APPROVE    | MORRIS          | DATE | 20130320 |

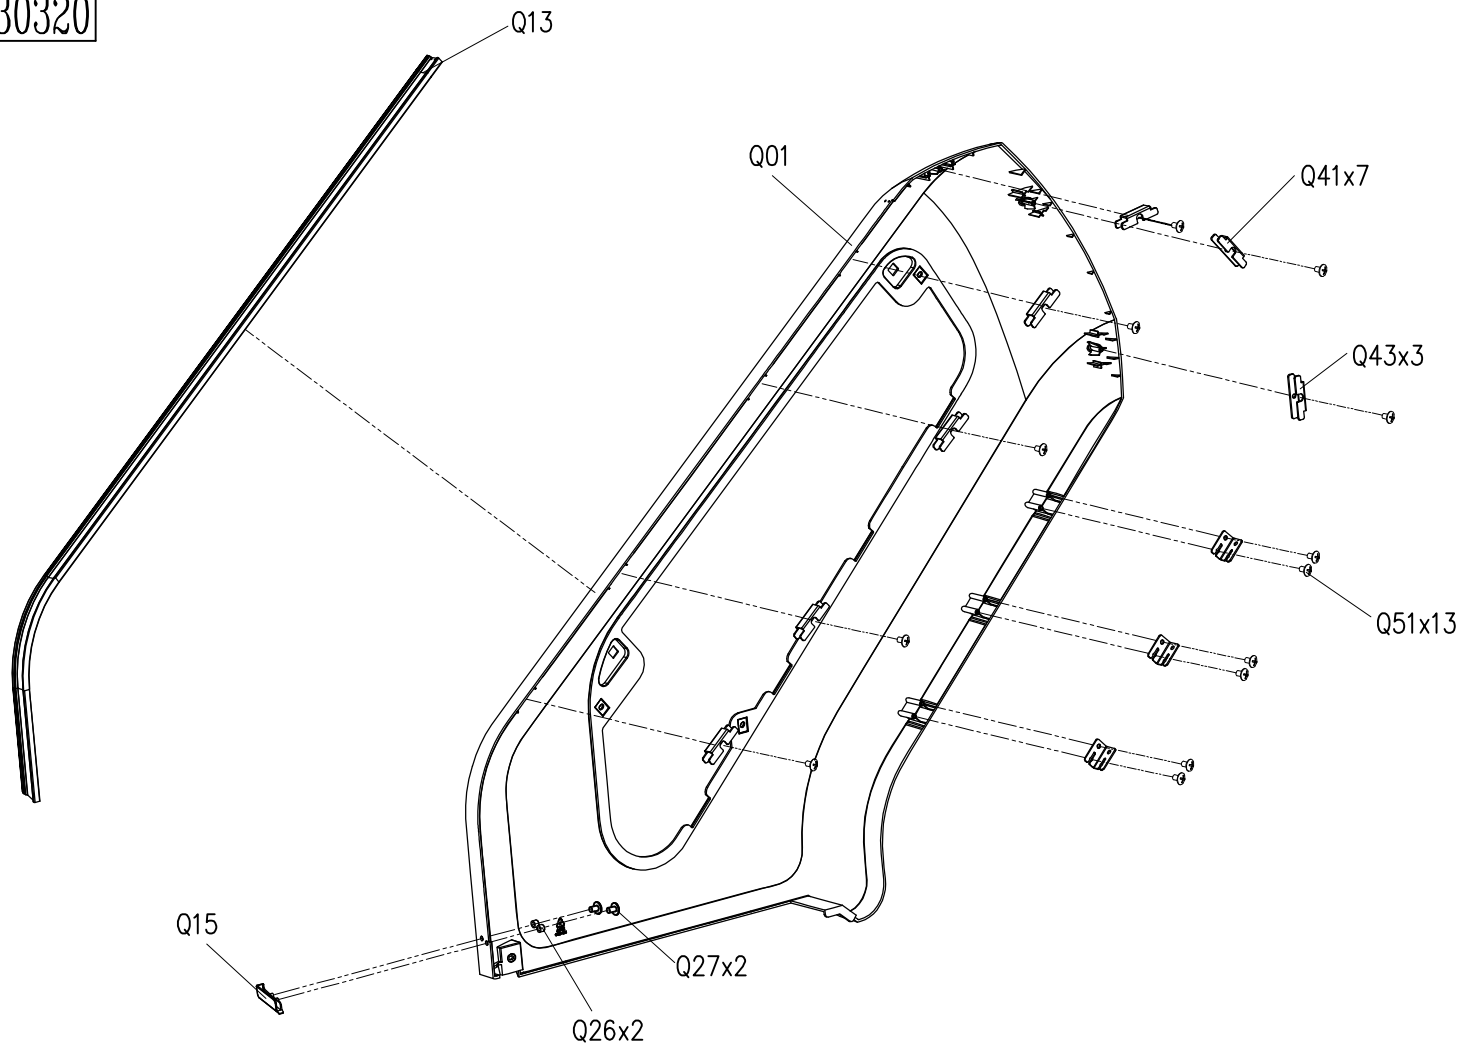


|            |                   |      |          |
|------------|-------------------|------|----------|
| DRAWING NO | CS23-AQ2          |      |          |
| PART NAME  | Shield set; Right |      |          |
| PART NO    | 1000309607REV A   |      |          |
| APPROVE    | MORRIS            | DATE | 20130320 |

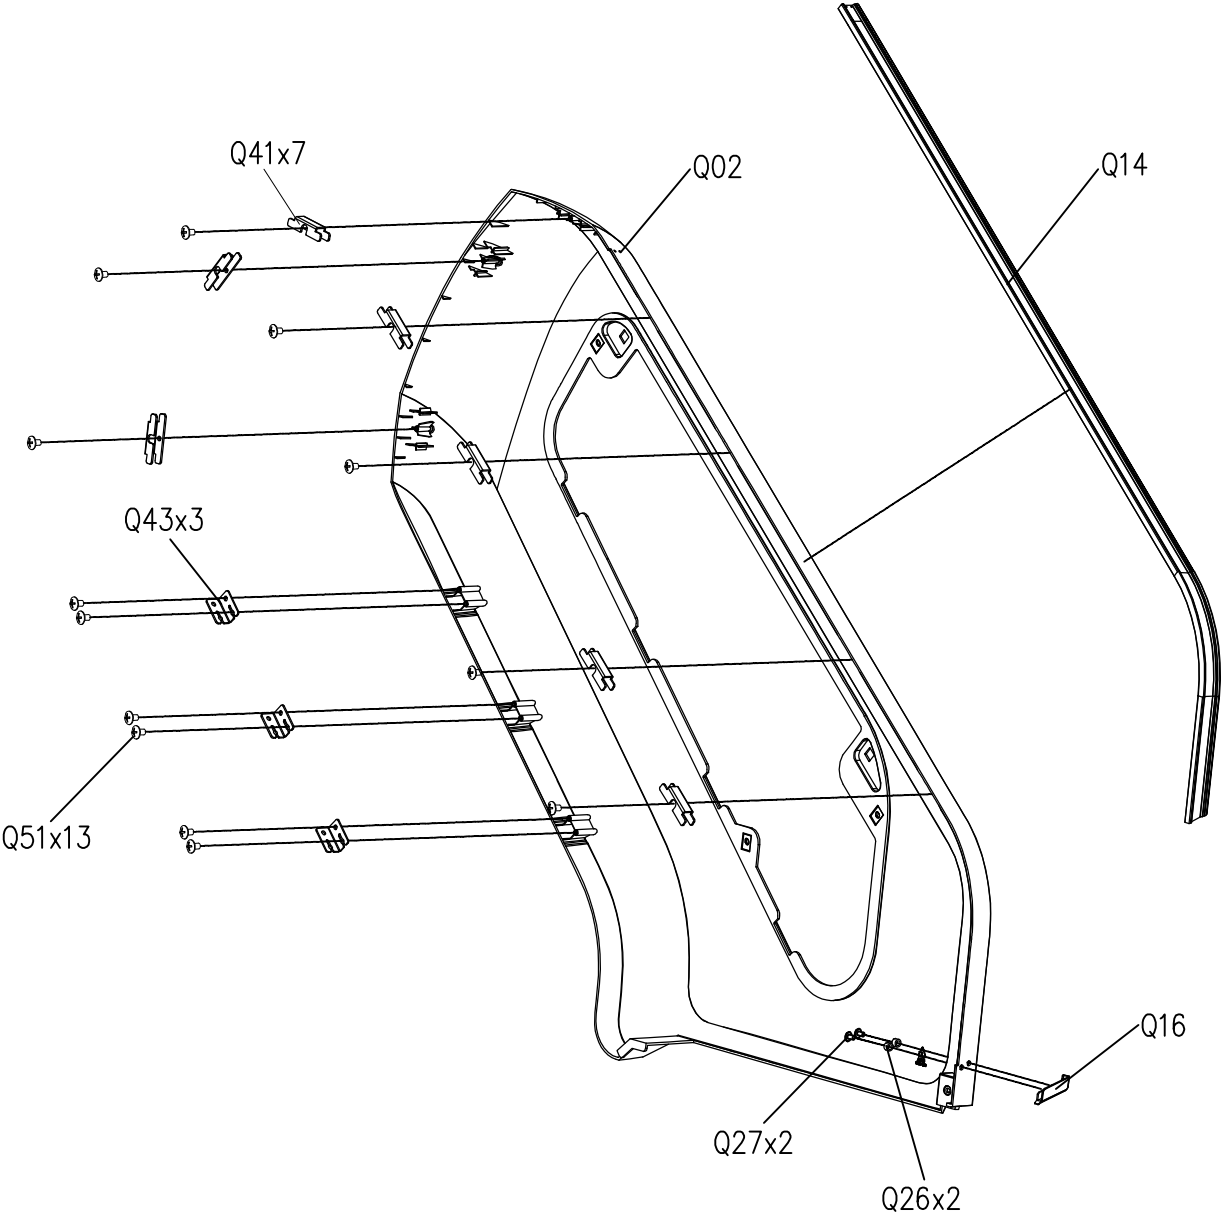

|            |                 |      |        |
|------------|-----------------|------|--------|
| DRAWING NO | CS24-AQ3        |      |        |
| PART NAME  | TREAD SET;;back |      |        |
| PART NO    | 1000336928      |      |        |
| APPROVE    | Gingo           | DATE | 051617 |

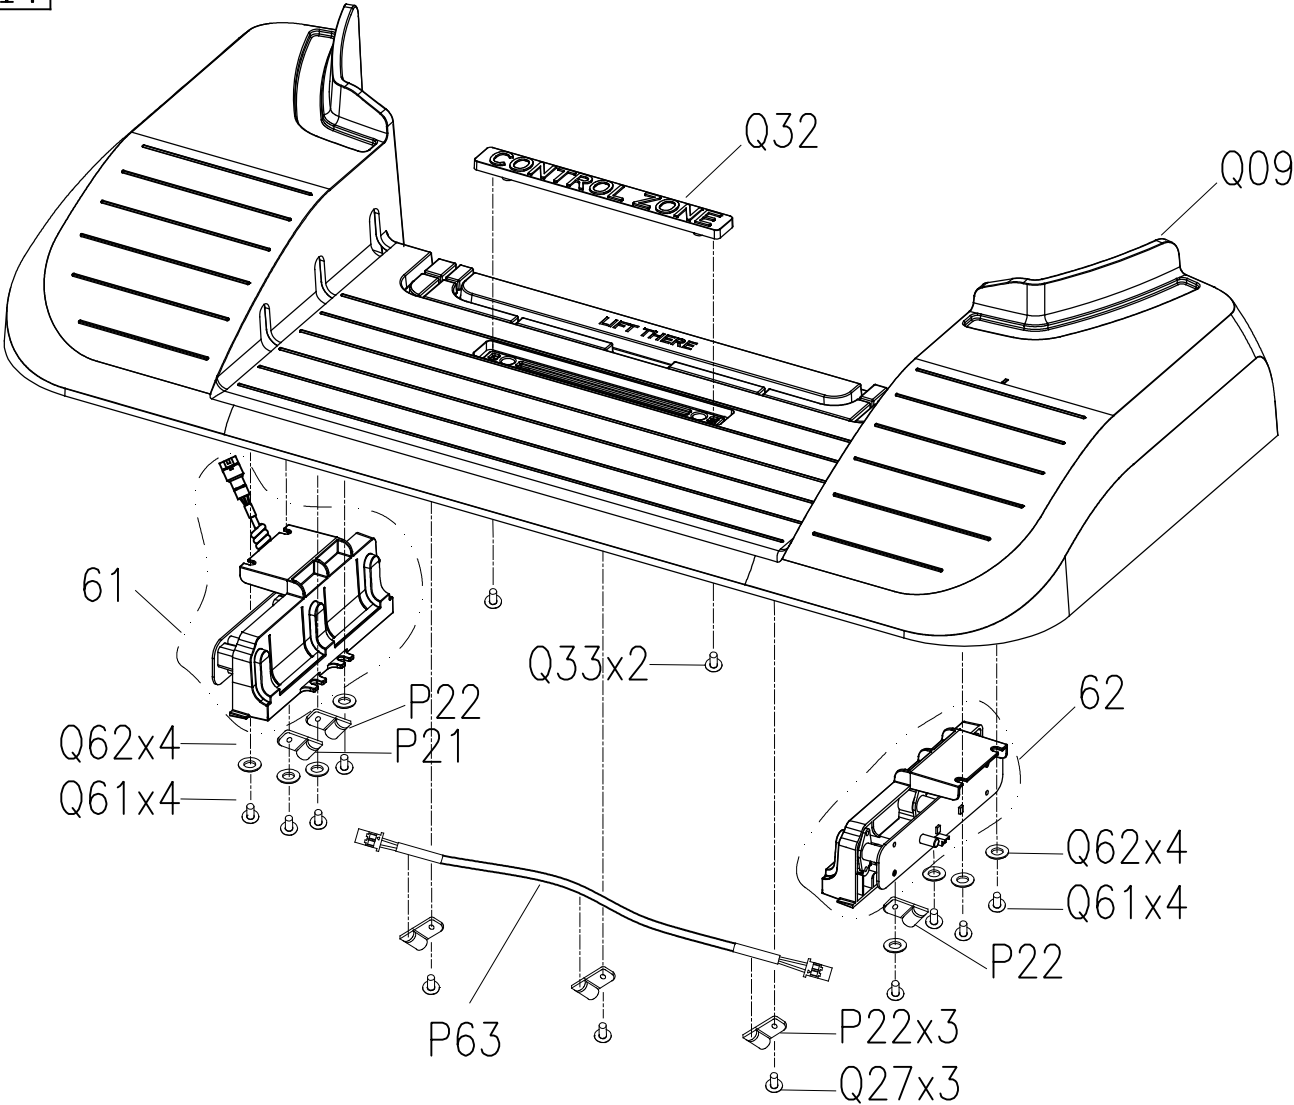


|            |                                 |      |        |
|------------|---------------------------------|------|--------|
| DRAWING NO | CS24-AQ61                       |      |        |
| PART NAME  | Connect board set;Receiver;left |      |        |
| PART NO    | 1000337952                      | REV  | A      |
| APPROVE    | Kyle                            | DATE | 121913 |

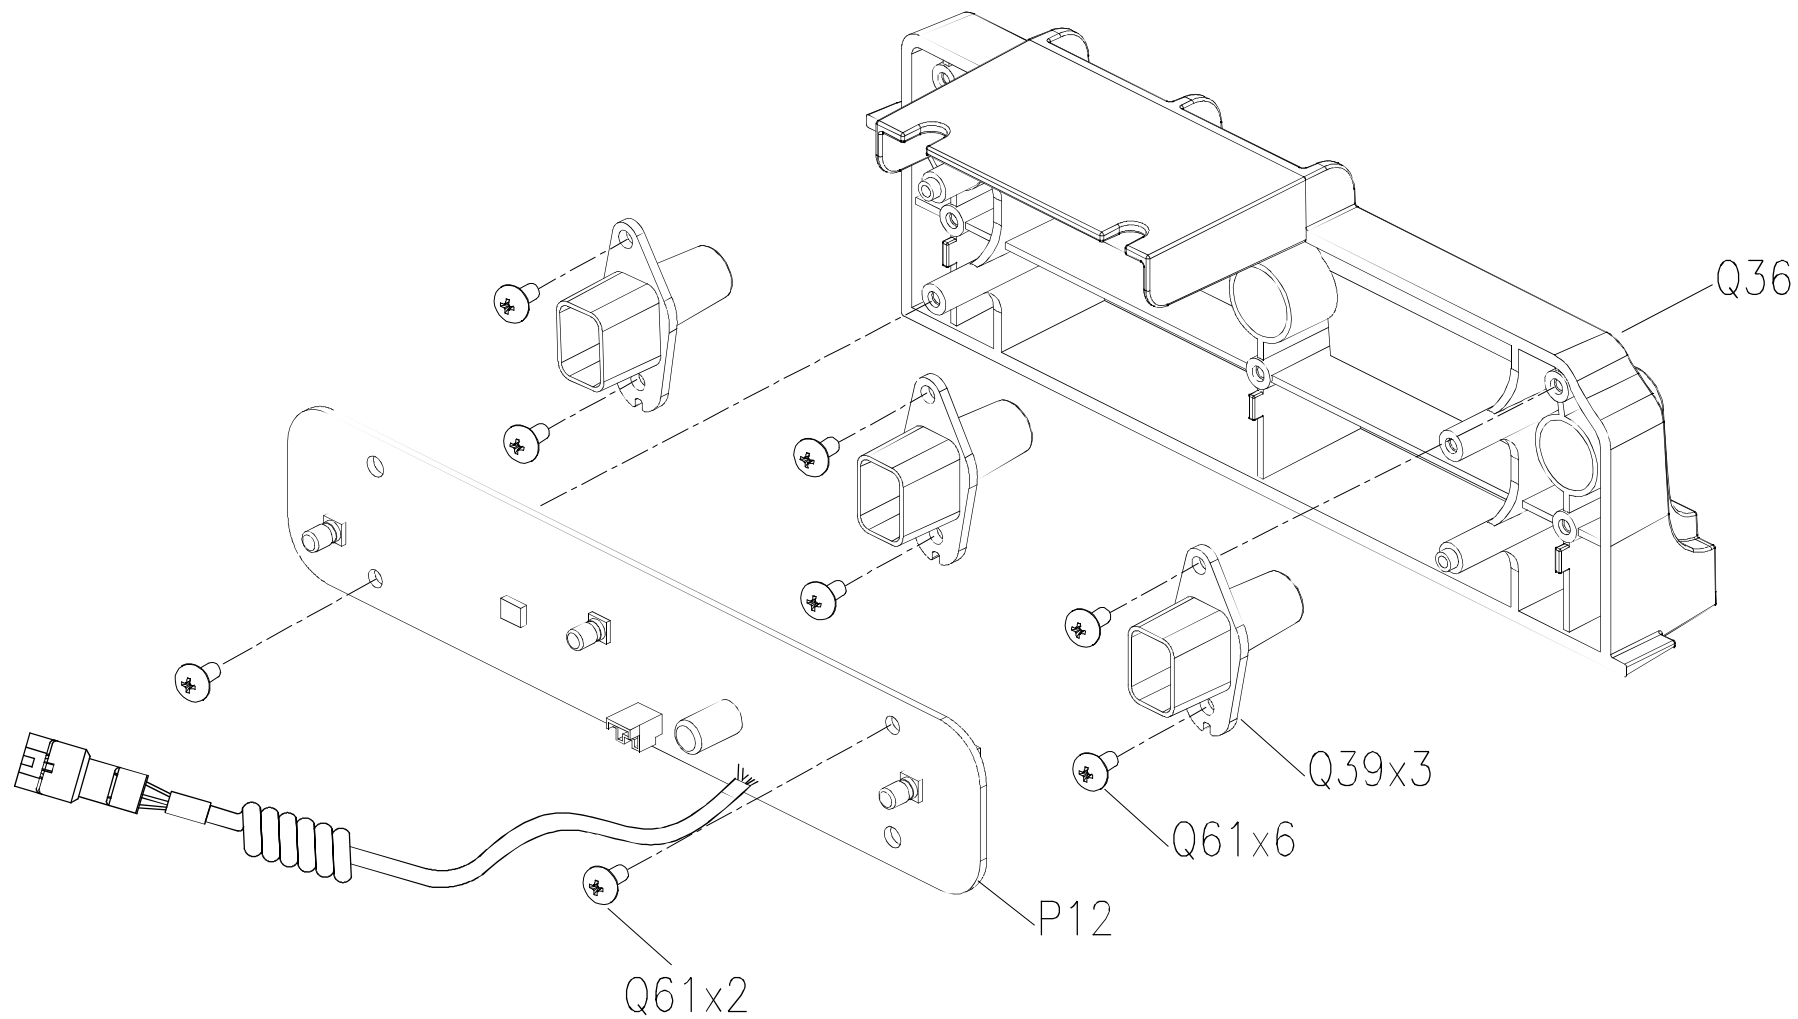




|            |                                      |      |        |
|------------|--------------------------------------|------|--------|
| DRAWING NO | CS24-AQ62                            |      |        |
| PART NAME  | Connect board set;Transmission:right |      |        |
| PART NO    | 1000337953                           | REV  | A      |
| APPROVE    | Kyle                                 | DATE | 121913 |

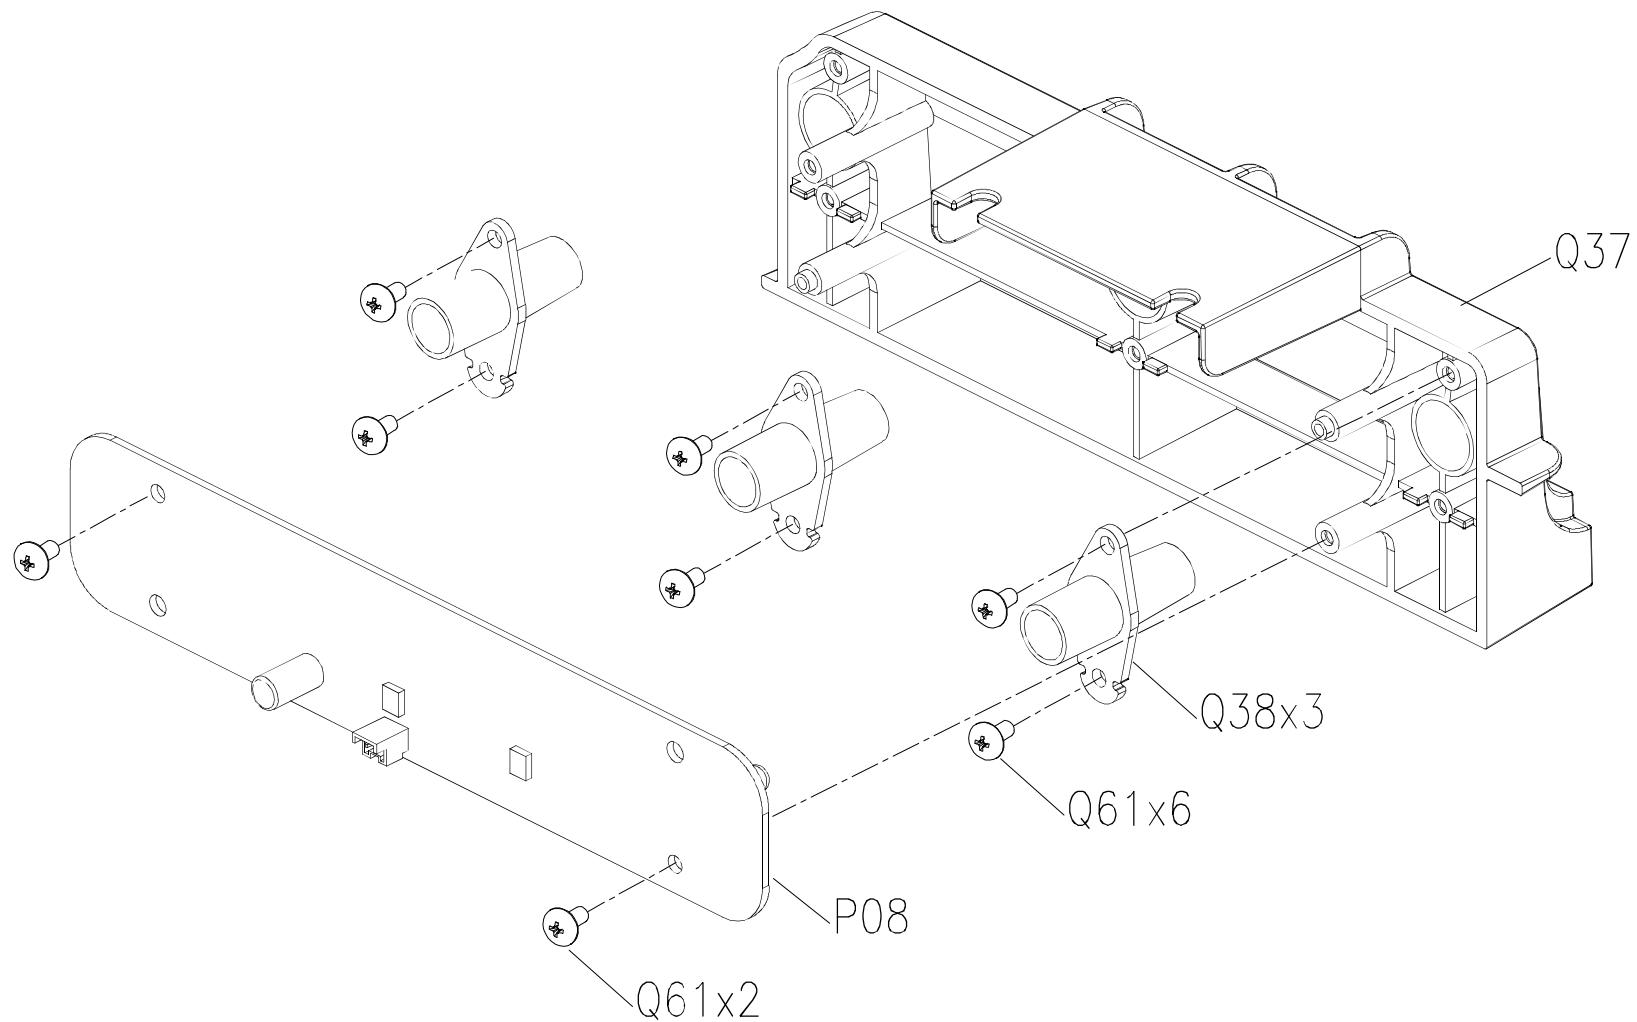


|            |                   |      |          |
|------------|-------------------|------|----------|
| DRAWING NO | CS29-AC11         |      |          |
| PART NAME  | console mast set  |      |          |
| PART NO    | At attached chart |      |          |
| APPROVE    | MING              | DATE | 20170216 |

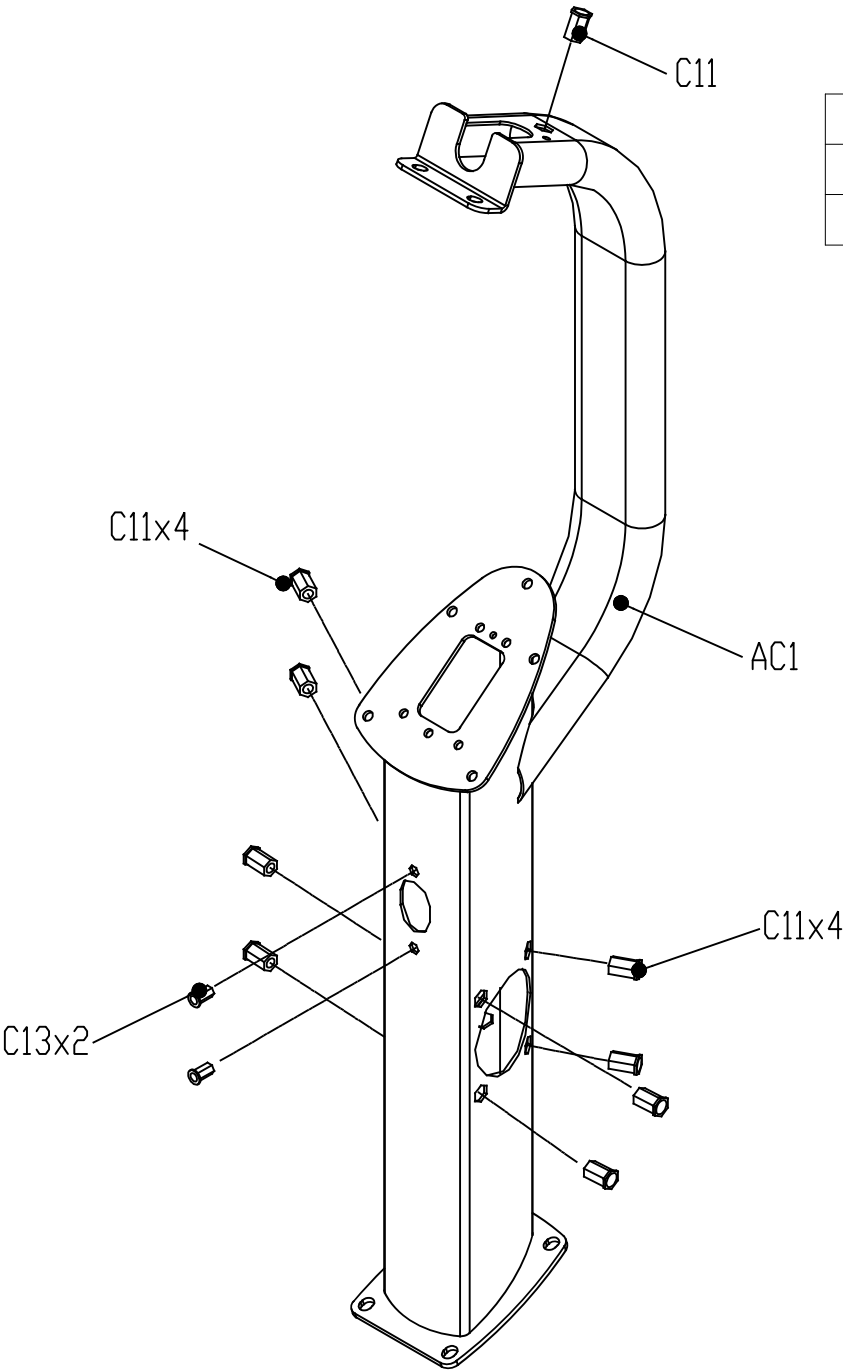


| SAP NO.    | Description         |
|------------|---------------------|
| 1000400037 | Matrix 銀灰色 (SLIVER) |
| 1000400043 | 霧黒 (BLACK MATTE)    |


|            |                   |      |          |
|------------|-------------------|------|----------|
| DRAWING NO | CS29-AC5          |      |          |
| PART NAME  | Safety Switch Set |      |          |
| PART NO    | 1000400045        | REV  | B        |
| APPROVE    | MING              | DATE | 20170711 |

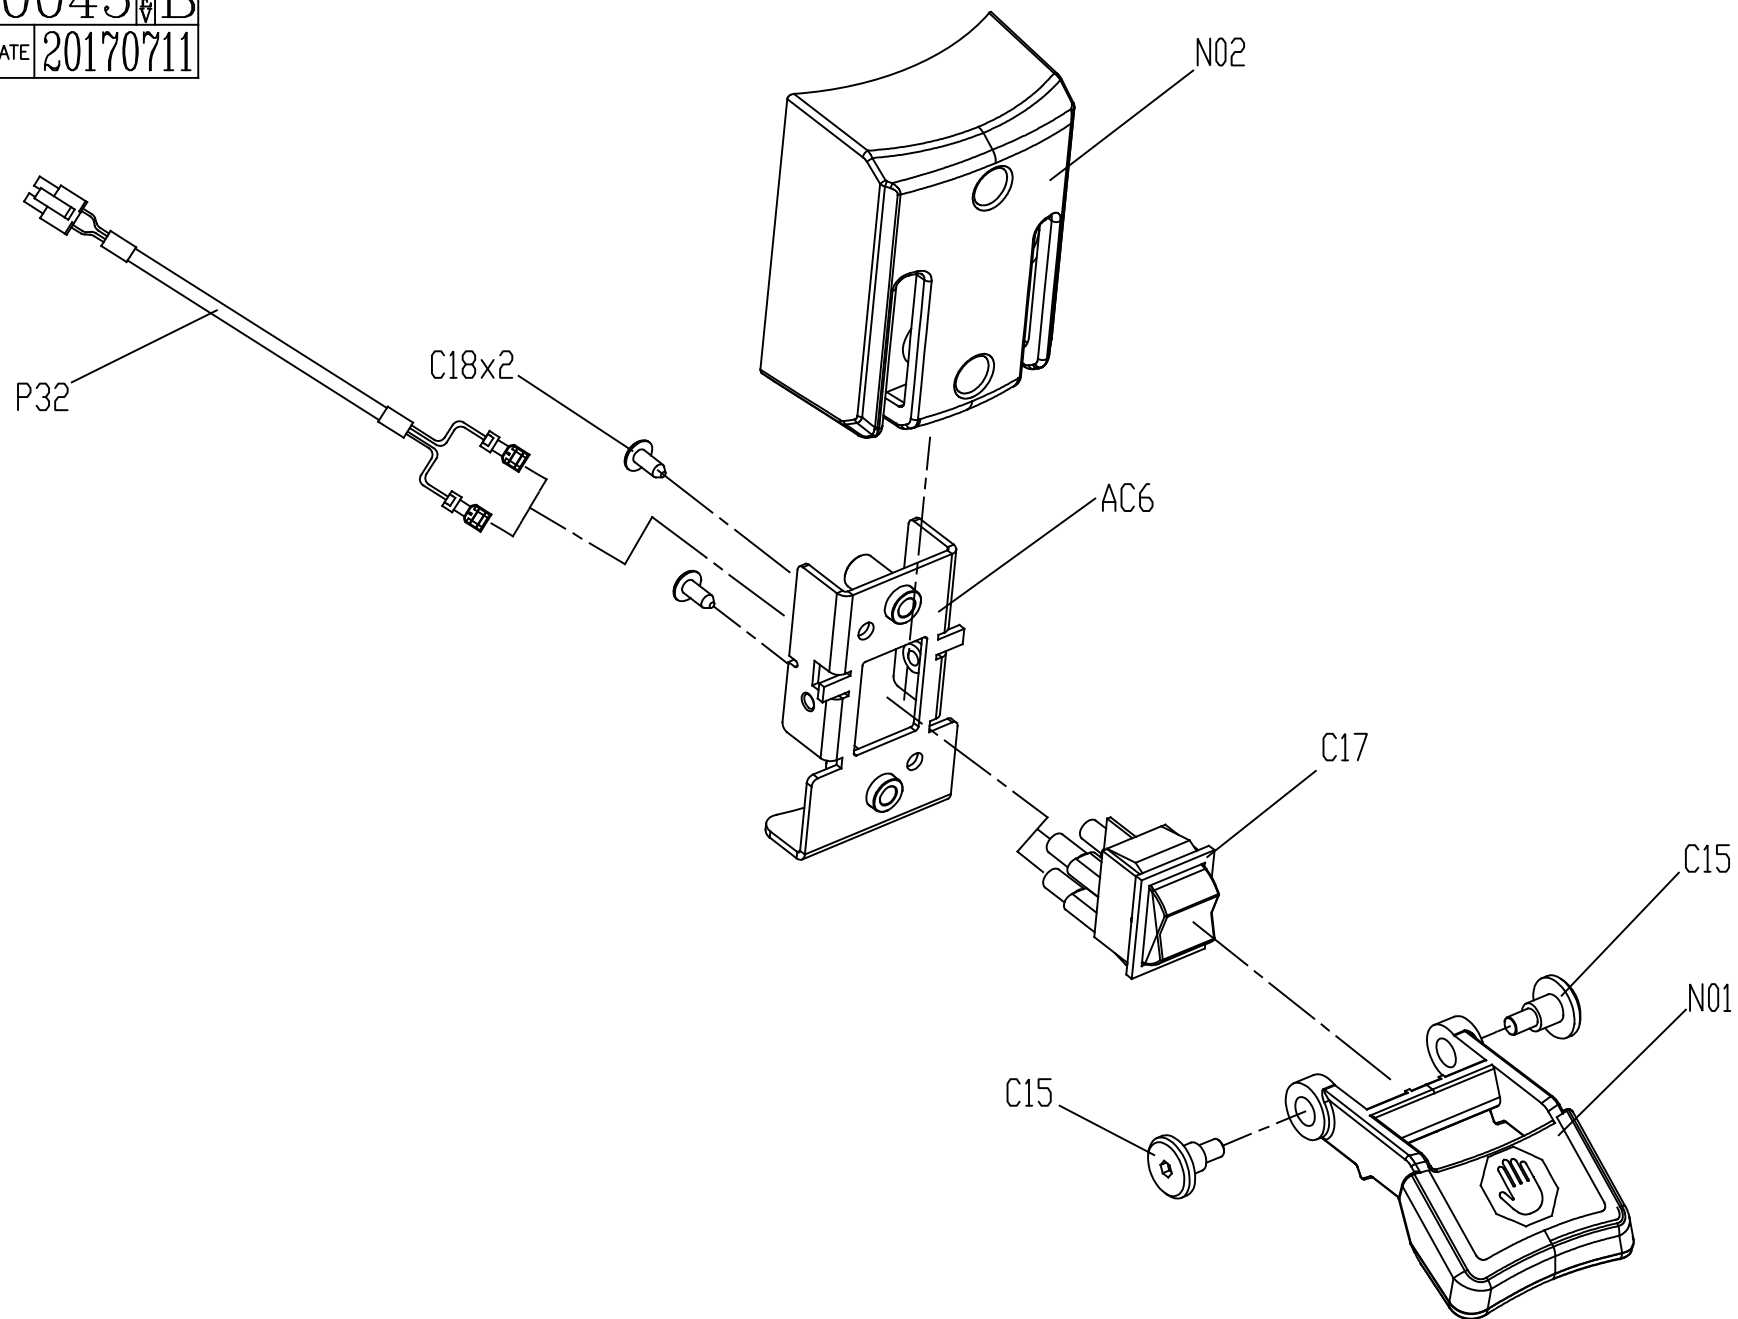



|            |                 |      |          |
|------------|-----------------|------|----------|
| DRAWING NO | CS29-AG18       |      |          |
| PART NAME  | ARM_REST_SET;LU |      |          |
| PART NO    | 1000400090      | REV  | A        |
| APPROVE    | MING            | DATE | 20170113 |

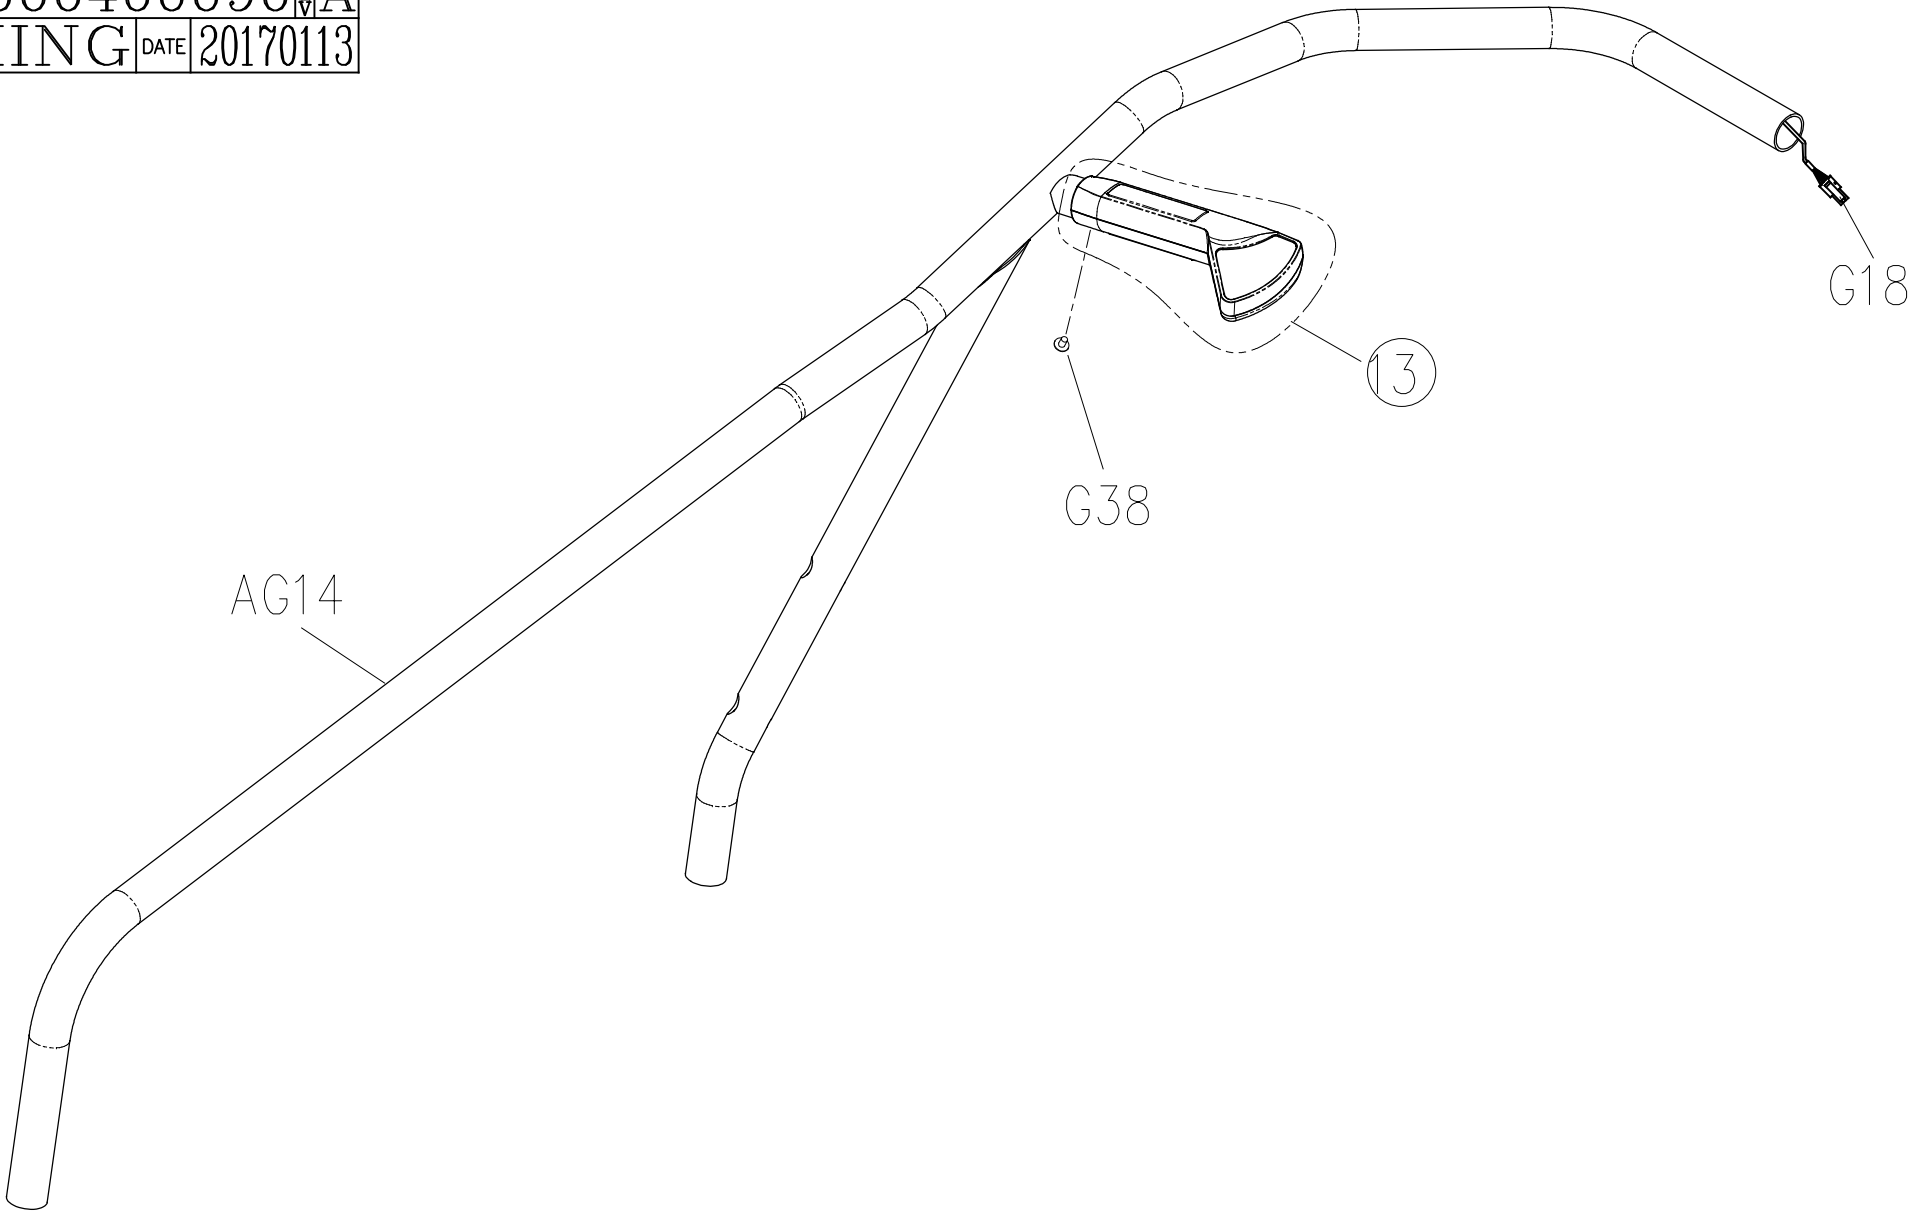

|            |                 |      |          |
|------------|-----------------|------|----------|
| DRAWING NO | CS29-AG20       |      |          |
| PART NAME  | ARM_REST_SET;RU |      |          |
| PART NO    | 1000400091      | REV  | A        |
| APPROVE    | MING            | DATE | 20170113 |

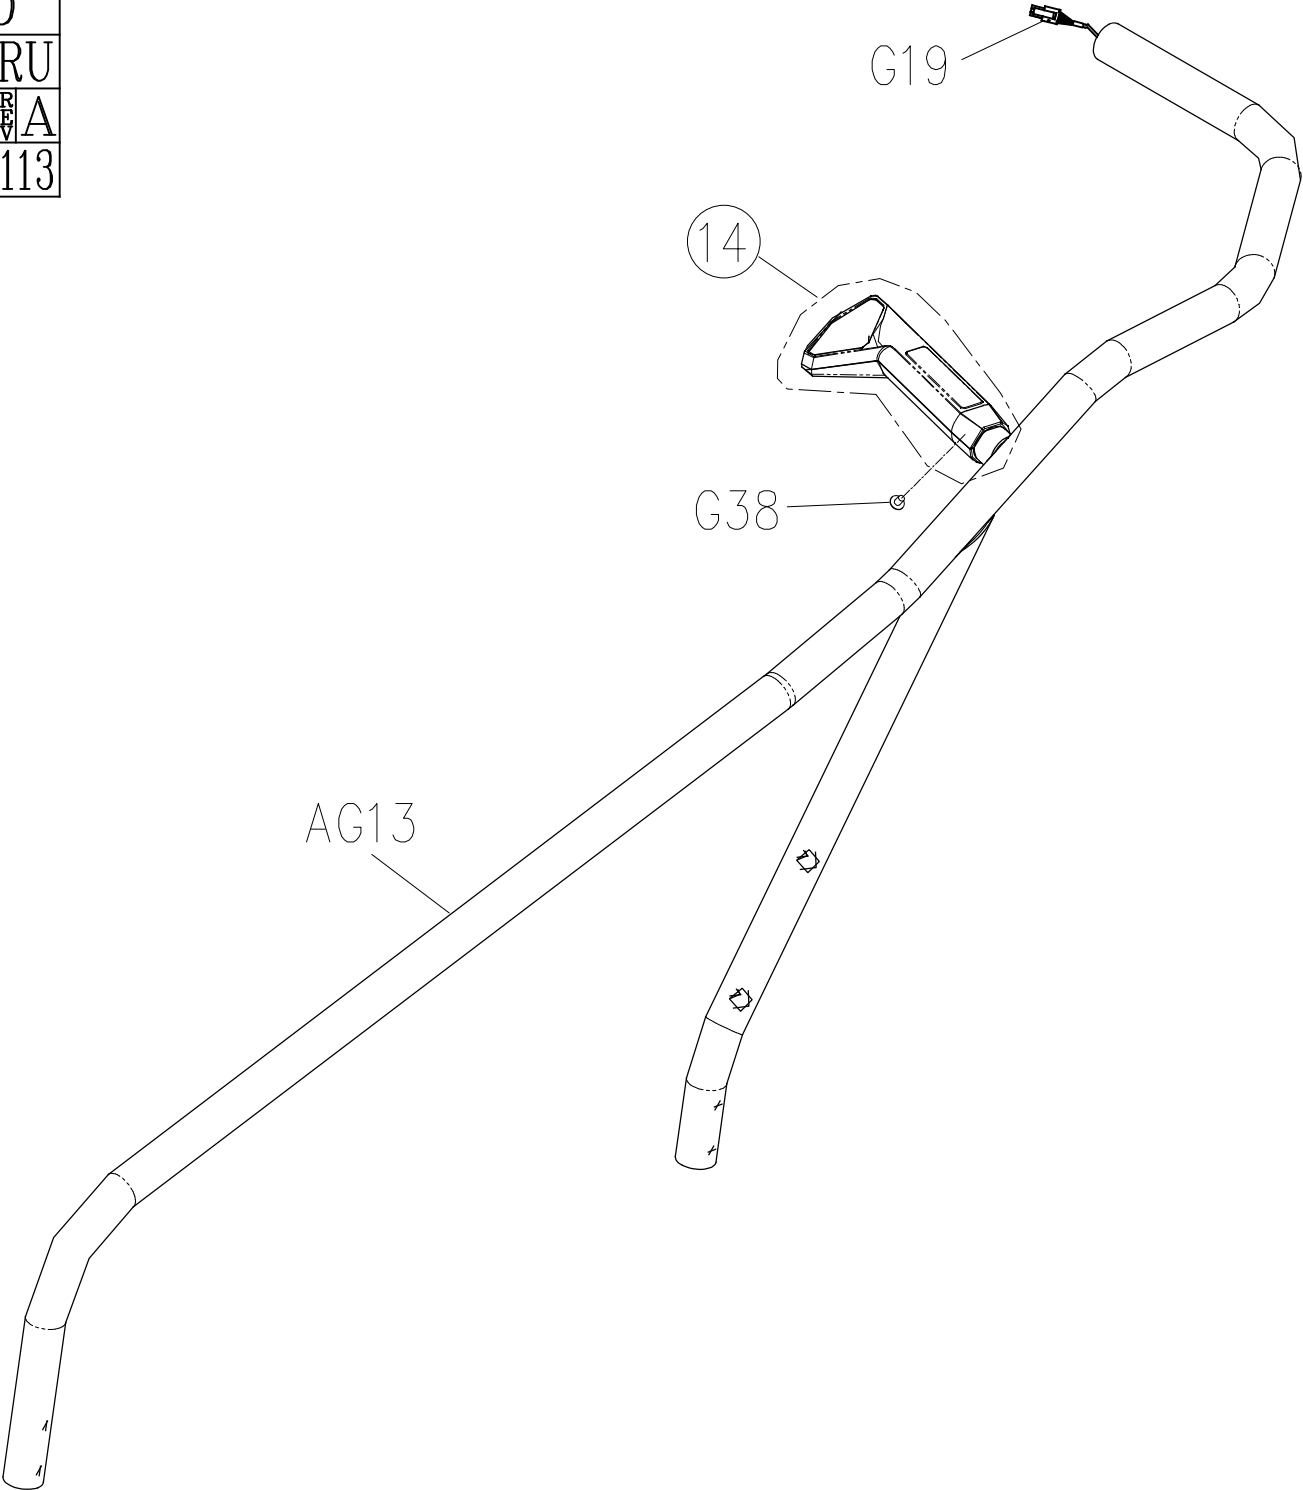


|            |                                |      |          |
|------------|--------------------------------|------|----------|
| DRAWING NO | CS29-AG19                      |      |          |
| PART NAME  | Hand Grip Set;Quickly Key;left |      |          |
| PART NO    | 1000400098                     |      |          |
| APPROVE    | Jimmy                          | DATE | 20171026 |

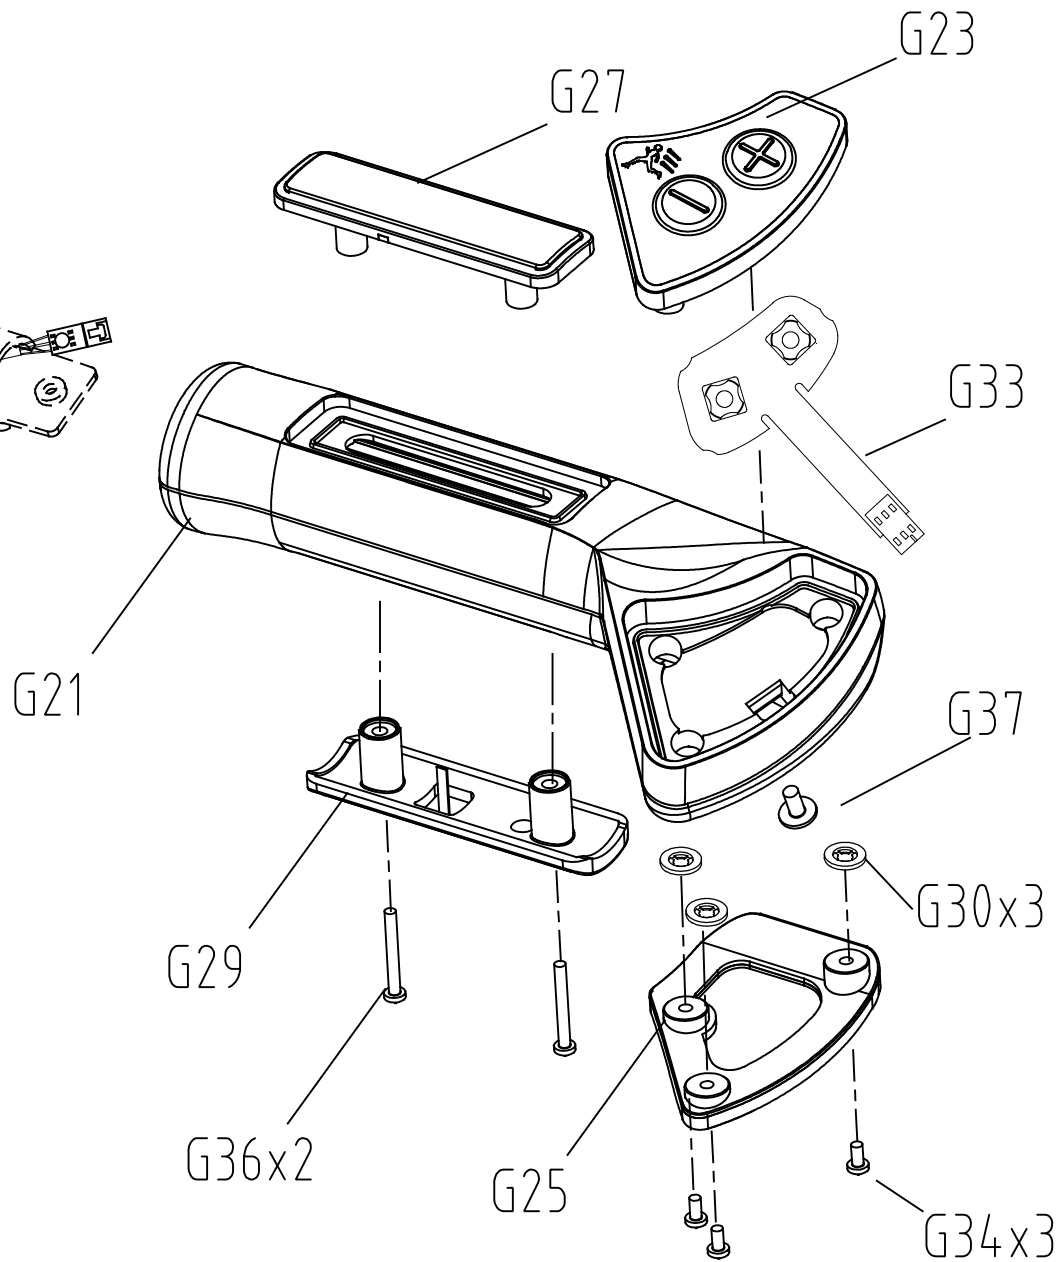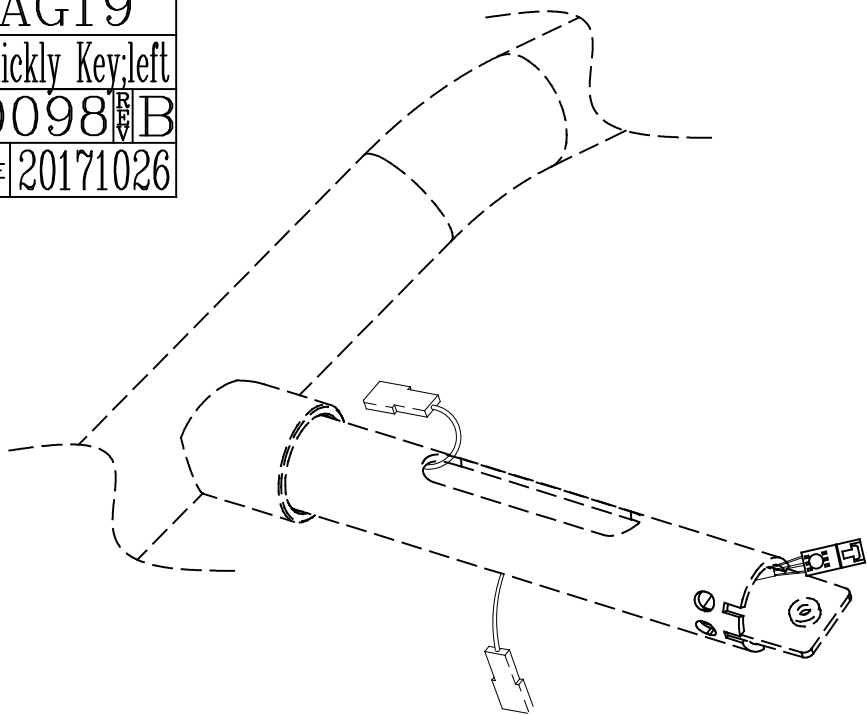




|            |                         |      |          |
|------------|-------------------------|------|----------|
| DRAWING NO | CS29-AR11               |      |          |
| PART NAME  | Transmission system Set |      |          |
| PART NO    | 1000400164              | REV  | C        |
| APPROVE    | MIN G                   | DATE | 20170412 |

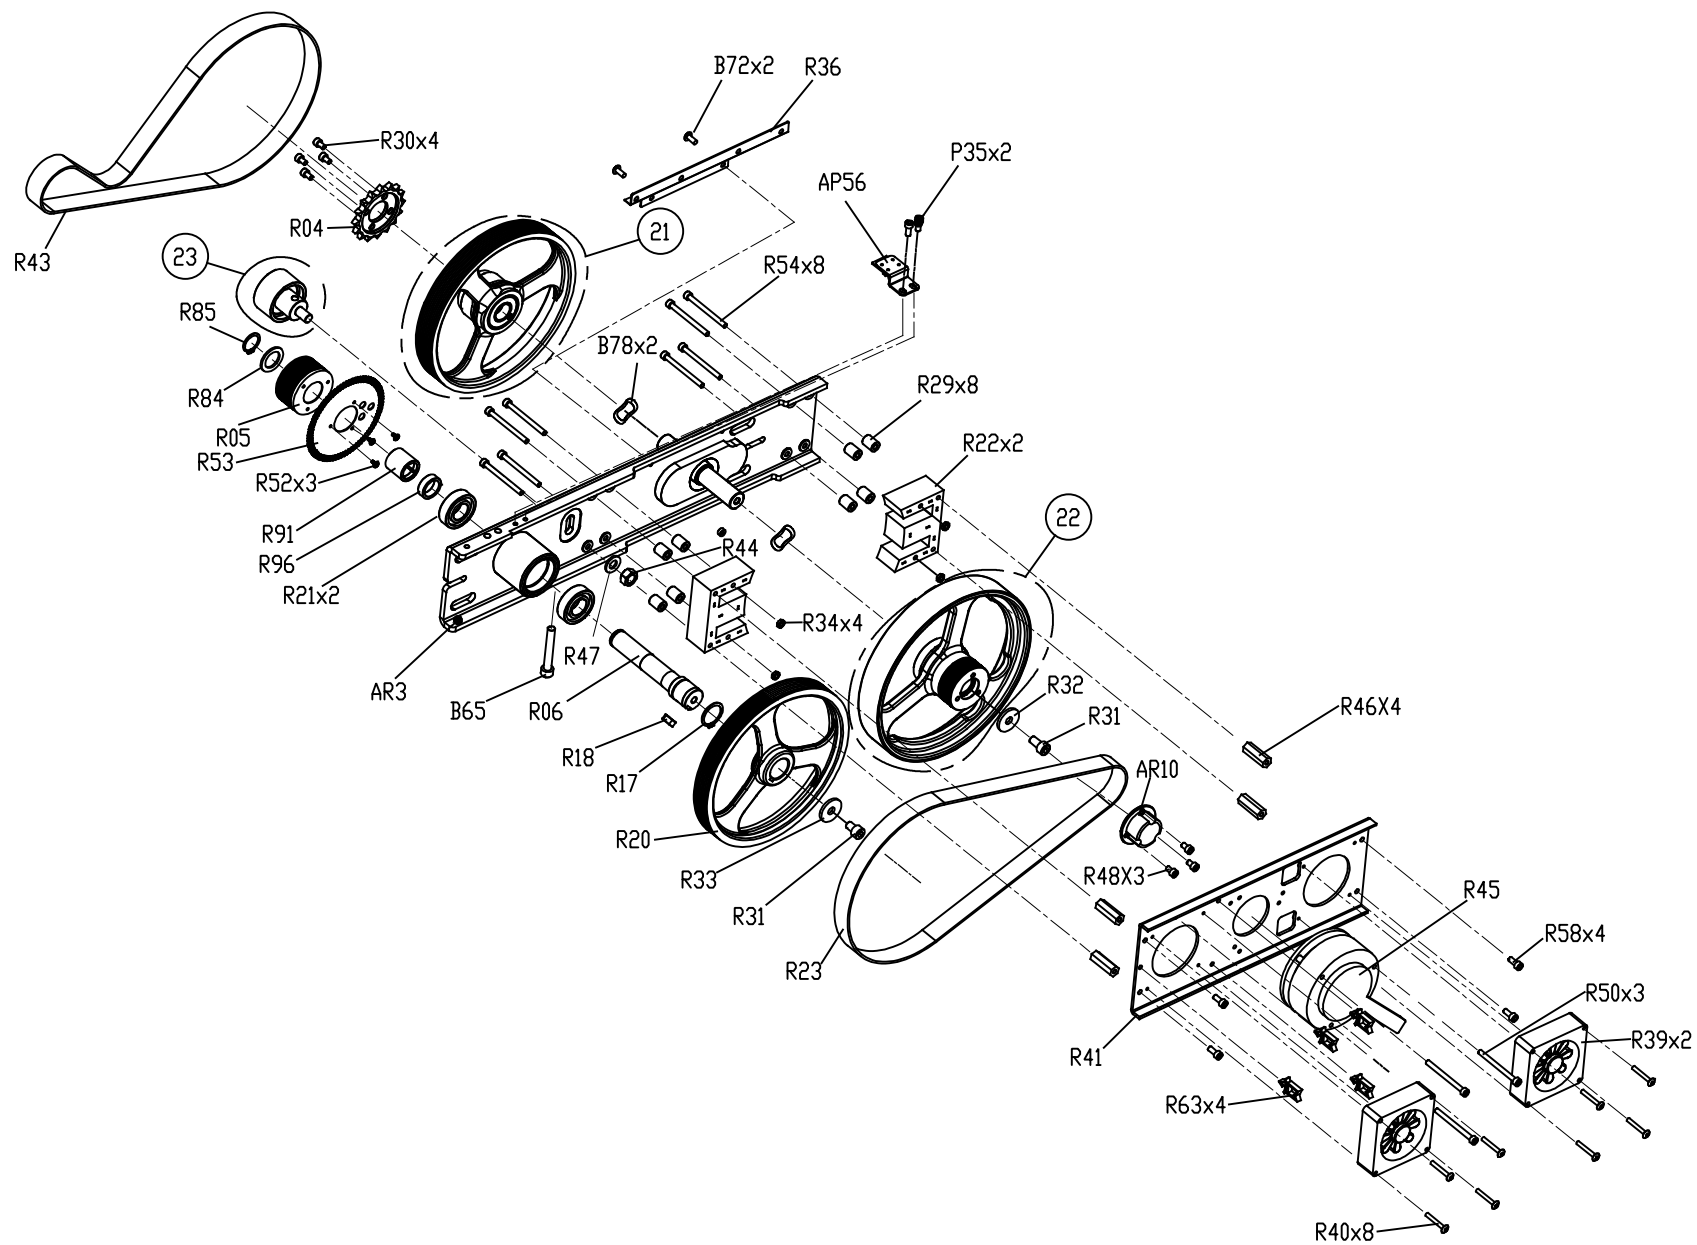



|            |               |                |          |
|------------|---------------|----------------|----------|
| DRAWING NO | CS29-AR5      |                |          |
| PART NAME  | Fly Wheel Set |                |          |
| PART NO    | 1000400174    | <div>REV</div> | A        |
| APPROVE    | MING          | DATE           | 20170216 |

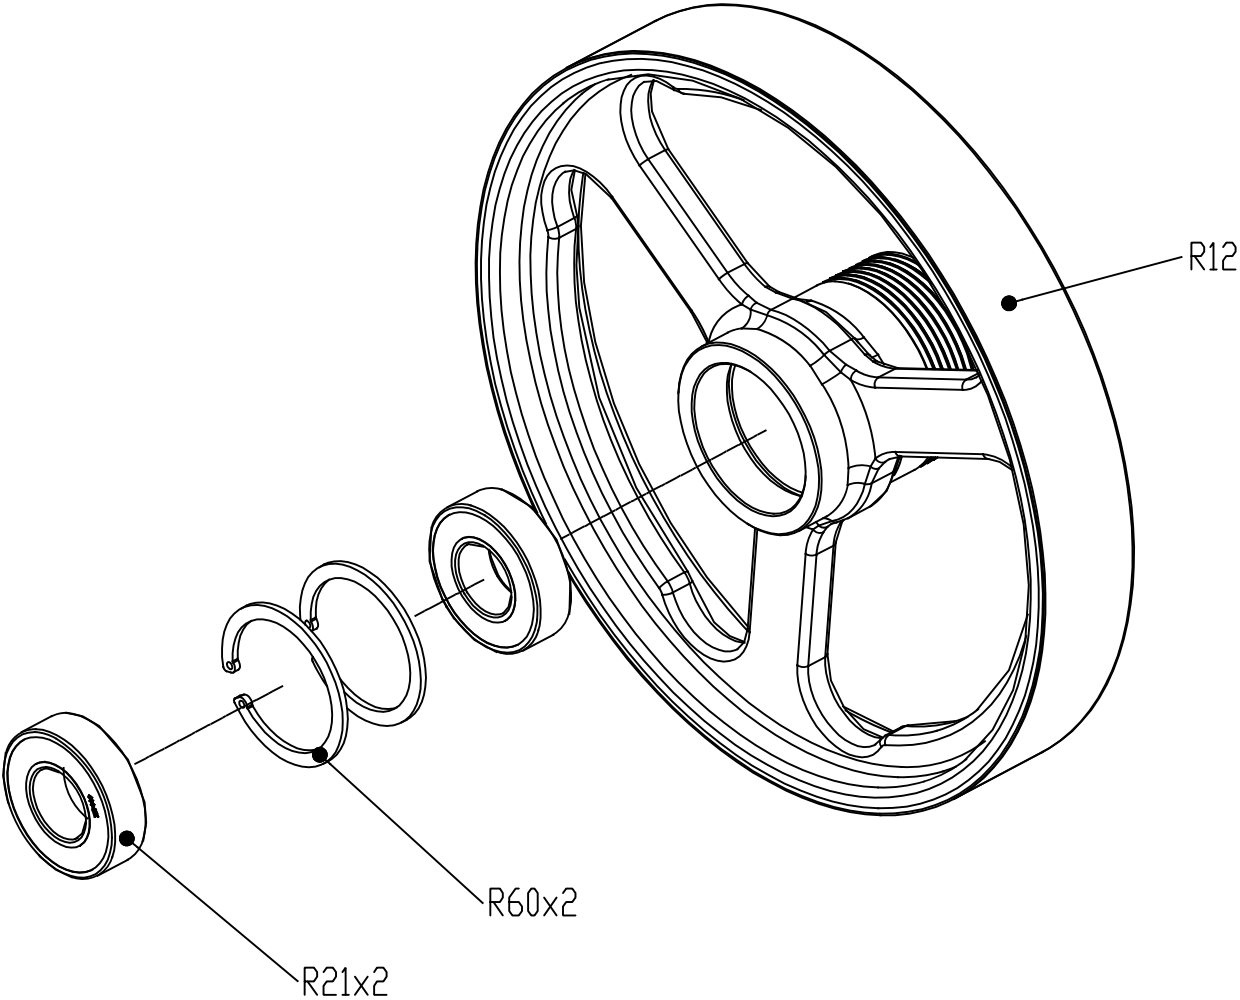

| Reference | Part #                | Description                                    |
|-----------|-----------------------|------------------------------------------------|
| 01        | <del>1000213059</del> | Transport Wheel Set;SA;-;CS17;;;               |
| 02        | 1000400037            | console mast set;;;MATRIX SL/GY;CS29;          |
| 03        | <del>1000400090</del> | Arm Rest set;;left up;;CS29;;                  |
| 04        | 1000400091            | Arm Rest set;;right up;;CS29;;                 |
| 05        | <del>1000203645</del> | E-Port Fix Plate Set;US;CS17                   |
| 06        | 1000213364            | LED Maintanance Light Set;CS17;SA              |
| 07        | 1000309601            | shield set;;left;;CS23;;                       |
| 08        | <del>1000309607</del> | shield set;;right;;CS23;;                      |
| 09        | <del>1000336928</del> | TREAD SET;;back;;CS24;;                        |
| 10        | <del>1000212922</del> | SPROKET SET;FRONT;CS17;                        |
| 11        | <del>1000212923</del> | SPROKET SET;REAR;CS17;                         |
| 12        | <del>1000400164</del> | Transmission system Set;;;CS29;                |
| 13        | <del>1000400098</del> | Hand Grip Set;Quickly Key;left;;CS29;          |
| 14        | <del>1000400122</del> | Hand Grip Set;Quickly Key;right;;CS29;         |
| 15        | 1000400243            | Adjustment set;;;Transmission system;CS2       |
| 16        | <del>1000400045</del> | Safety Switch Set;;;CS29;                      |
| 21        | <del>1000212516</del> | Pulley Set;-;CS17;-;                           |
| 22        | <del>1000400174</del> | Fly Wheel Set;;;CS29;;                         |
| 23        | <del>1000217719</del> | Idler Set;Transmission;CS17;-;                 |
| 61        | <del>1000336933</del> | Control Board;Receive sensor;;H001;;;CS2       |
| 62        | <del>1000336930</del> | Control Board;Transmit sensor;;H001;;;CS       |
| AB2       | 1000328463            | Frame Set;;R;painting;F75 D2 DH042;Rhino       |
| AB3       | 1000328464            | Frame Set;;L;painting;F75 D2 DH042;Rhino       |
| AB6       | 1000209251            | Wheel Set;PAINTING;Black;CS17;                 |
| AC1       | 1000408078            | Console mast set;Semi-Assy;;American Bea       |
| AG15      | <del>1000328456</del> | Arm Rest set;;L;painting;F75 D2 DH042;Rh       |
| AG16      | 1000400112            | Arm Rest set;;R;painting;F75 D2 DH042;Rh       |
| AG22      | <del>0000088923</del> | Bottle Holder Set;Console Mast;ABS/PA746;BL    |
| AG26      | <del>1000444536</del> | Safety Switch Set;handlebar;;70(TKP,H663       |
| AP56      | <del>1000402662</del> | Photo Interrupter Set;;;CS29;                  |
| AR1       | <del>1000212922</del> | SPROKET SET;FRONT;CS17;                        |
| AR10      | <del>1000403378</del> | Connect Axle;Brake Set;;;Black Oxide;CS2       |
| AR15      | 1000400251            | pedal arm set;;;welding;Zinc;CS29;             |
| AR16      | 1000400293            | Stopper set;chain;;welding;BED;CS29;           |
| AR2       | <del>1000212923</del> | SPROKET SET;REAR;CS17;                         |
| B07       | <del>1000203797</del> | Ring;Guide Rail                                |
| B12       | <del>1000203482</del> | Top Guide Rail;Transmission;-;SS41;ANTIRUST    |
| B22       | <del>1000203799</del> | Bottom Guide Rail;Transmission;-;SS41;ANTIRUST |
| B37       | 0000090570            | SCREW;SET;M8X1.25PX20L;;;BZN;;                 |
| B37       | 004838-00             | Screw;Set;M8X1.25PX6L;;;;;                     |
| B38       | 004550-A              | Screw;SH;M8X1.25PX95L;;HS;;;                   |
| B39       | 004884-00             | Nut;Hex;M8X1.25P                               |
| B43       | 004983-A              | Insert Nut;Hex;NKHS-8125-2.5(M8x1.25P)         |
| B45       | 004984-A              | Insert Nut;Hex;NKHS-580-2.5(M5x0.8P)           |
| B53       | <del>1000213059</del> | Transport Wheel Set;SA;-;CS17;;;               |
| B55       | 004926-00             | Nut;Nylon;M8x1.25P                             |

|     |            |                                                |
|-----|------------|------------------------------------------------|
| B56 | 1000351694 | Spacer;Rail;;;A;                               |
| B58 | 1000108690 | Wheel Lock                                     |
| B61 | 1000203804 | Safety plate;right;CS17                        |
| B62 | 1000203803 | Safety plate;left;CS17                         |
| B63 | 0000085362 | Screw;SH;M8X1.25PX20L;;HS;;BAN;;               |
| B65 | 020101-00  | Screw;Hex Socket;Round;M8x1.25Px55L;Black Zinc |
| B69 | 0000093369 | Screw;SH;M8x1.0Px35L;;HS;;BZN;                 |
| B71 | 0000094929 | Cap;Stabilizer;Left-Front;ABS/PA757;P804       |
| B72 | 004385-00  | Screw;BH;M5X0.8PX12L;;PH;;BAN;;                |
| B73 | 0000095100 | Cap;Stabilizer;Right-Front;ABS/PA757;P80       |
| B75 | 000041-AA  | Transport Wheel                                |
| B76 | 020069-00  | Screw;SH;M8X1.25PX12L;HS;BP;G12.9;             |
| B77 | 005042-00  | Washer;Flat;8.2X30.0X2.0T;Black Zinc           |
| B78 | 005220-00  | Washer;Wavy;20.7x29.1x.3T                      |
| B79 | 0000080808 | Screw;BH;M4X0.7PX45L;;PH;;BZN;;                |
| B80 | 0000092811 | Screw;Round;Hex Socket;M8X1.25PX50L(Yrw29      |
| B81 | 103403     | Rear Carriage Roller; Nylon+30%G;TM369         |
| B82 | 066570-00  | Nut;NLK;M4X0.7P;;BZN;;                         |
| B83 | 005376-00  | Clamp;E-Shaped Ring;E-9                        |
| B84 | 004926-00  | Nut;Nylon;M8x1.25P                             |
| B85 | 005145-A   | Washer;Flat;8.2x19.0x2.0T;Black Zinc           |
| B86 | 004844-00  | Set Screw;M6X1.0PX16.0L                        |
| B87 | 1000100780 | Screw;Hex Socket;BH;M6x1.0Px16L;Cr Plate       |
| B90 | 1000226844 | Rubber Pad;PIB;NBR(BL);CS17;                   |
| B91 | 004385-00  | Screw;BH;M5X0.8PX12L;;PH;;BAN;;                |
| B94 | 1000400255 | Fixing Plate;Push Shank;;SPHC;3.0T;BED;C       |
| B95 | 020069-00  | Screw;SH;M8X1.25PX12L;HS;BP;G12.9;             |
| C07 | 1000211930 | Ornament;TV-MOUNT;PAINTING;MATRIX/SL/          |
| C11 | 004979-00  | Insert Nut;Hex;NHS-8125-3.0(M8x1.25P)          |
| C12 | 1000211361 | Connect BLOCK;HANDRail;-;PAINTING;-;MATR       |
| C13 | 004980-A   | Insert Nut;Hex;NHS-580-3.0(M5X0.8P)            |
| C15 | 1000400074 | Screw;TH;M5X0.8PX15L-7.4L;;Hex Socket;St       |
| C17 | 0000084630 | Safety Switch;R13-69;TM501;                    |
| C18 | 1000400077 | Screw;Button Head;Diam.4x10L;Hi/Lo Threa       |
| C19 | 004534-AC  | Screw;Hex Socket;Round;M5x0.8Px35L             |
| C20 | 1000203749 | Plastic Sleeve;Console MAST;PVC;80393          |
| E04 | 1000203697 | Axle, Central;S45C;CHM;PEDAL;Short;            |
| E05 | 1000229018 | Axle, Central;SCM440;CHM;PEDAL;Long;           |
| E06 | 1000352533 | Space Ring;Pedal;;POM;BL/Black C;;CS23;        |
| E07 | 004074-00  | Bearing;Ball;608ZZ;TPI                         |
| E08 | 005373-00  | Clamp;E-Shaped;E-6;                            |
| E09 | 1000424945 | Washer;Flat;Diam.8.2xDiam.16.0x1.2T;;Chr       |
| E10 | 1000229060 | Snap Ring;X STYLE;CS17;                        |
| E20 | 1000203753 | Pedal Step;Upper                               |
| E21 | 1000203754 | Pedal Step;Lower                               |
| G10 | 1000229894 | Connect Plate,Kettle Rack,ABS 746,BL/Bla       |
| G18 | 1000411595 | H/P Sensor Wire;;Left;;;;;990(TKP,H6630R       |

|           |                       |                                                     |
|-----------|-----------------------|-----------------------------------------------------|
| G19       | <del>1000411596</del> | H/P Sensor Wire;;Right;;;990(TKP,H6630              |
| G30       | 1000414994            | Shim;;;NYLON 6;;Diam.6.7XDiam.2.5X0.75T;            |
| G34       | 1000404515            | Screw;Button Head;M3X0.5PX10L;;Phillip;S            |
| G36       | 1000400109            | Screw;Button Head;M3x0.5Px25L;;Phillip;S            |
| G37       | 1000383538            | Screw;Button Head;M4X0.7PX8L;;Phillip;St            |
| G38       | 1000374391            | Screw;Button Head;M5X0.8PX10L;;Phillip;S            |
| N01       | 1000404778            | Safety Key Cover-Extrawork;;;Print;;CS29            |
| N02       | 1000400070            | Cover;Safety Key;;ABS/PA757;BL/Black C;;            |
| Not Shown | <del>002782-C</del>   | Power Cord;External(USA);3000,14AWG;110V(non-nema)  |
| Not Shown | 0000094425            | Power Cord Set;3000;18AWG                           |
| Not Shown | 1000313163            | Hardware Set;;;S-BOM;CS23;;                         |
| Not Shown | ZMS4008757            | Decal; Climbmill GreatLife RHS ID SR30              |
| Not Shown | <del>1000221249</del> | Washer;FLT;8.0X16.0X1.0T;SST;-;;                    |
| P01       | <del>1000201167</del> | Console Cable Communication Wire;2000               |
| P02       | <del>1000400262</del> | LCB;ECB;;H001;S003;JIS;CS29;                        |
| P04       | <del>1000206794</del> | Wire;ECB LOAD;1650(JST,VHR-4N+TKP HL20P-            |
| P05       | 0000080701            | Cable Clamp;KSS UC-04                               |
| P06       | 063002-A              | TV Cable Wire;Down;1750L;(FM-0086-NBG7)x            |
| P08       | <del>1000336930</del> | Control Board;Transmit sensor;;H001;;;CS            |
| P09       | <del>1000203645</del> | E-Port Fix Plate Set;US;CS17                        |
| P10       | <del>1000207951</del> | Fixing Plate;Fan;LCB;SPHC;WZN;CS17;                 |
| P12       | <del>1000336933</del> | Control Board;Receive sensor;;H001;;;CS2            |
| P13       | <del>1000209863</del> | Speed Feedback Set Extended Wire;1350L(JST          |
| P14       | 1000215173            | BRACKET;E-PORT;SPHC 1.6T;BAN;CS17;                  |
| P17       | 065248-A              | TV Coax Adaptor;Female;F-A028-NBX7-C                |
| P18       | <del>1000203648</del> | Wire;SENSOR CON;1250(JST PAP-03V-S+HL 3T            |
| P19       | <del>1000210490</del> | Power Extend Wire;DC BRAKE,COOLING                  |
| P21       | 019208-A              | Cable Clamps                                        |
| P22       | 069859                | Filter Board                                        |
| P22       | 040774-A              | Fixed Knob;KSS UC-0;CB110;CB110-N1                  |
| P24       | <del>1000209865</del> | Power Wire;190L;(KST FDFNYD1-250-1)x4;CS            |
| P27       | <del>1000207235</del> | Wire;PULSE CON;OTHER;BLACK;750L;TKP H66             |
| P28       | 0000086264            | Ground Wire;Console;Pulse Extended;220(5.0 OT+KST M |
| P29       | 004627-00             | Screw;Phillip;BH;Tapped;5x12L                       |
| P30       | 0000093219            | Jacket;PVC;A5X-03-F;US;EP79                         |
| P31       | <del>1000210491</del> | Wire;Proximity Sensor Set;OTHER;BLACK;OT            |
| P32       | <del>1000400080</del> | Safety Switch Cable;;;200(KST,FDFNYD1-              |
| P33       | 0000082875            | Screw;BH;M3X0.5PX20L;;PH;;BZN;;                     |
| P34       | 0000093508            | GND Wire;Filter;200(KST FLDNY2-250Kz+GE             |
| P35       | 004448-00             | SCREW;SH;M5X0.8PX10L;HS;BZN;G12.9;                  |
| P36       | 0000086231            | Screw;Phillip;BH;M5x0.8Px10L;Zn-BL                  |
| P37       | 005024-A              | Washer;Flat;5.2X16.0X1.0T;;BZN;                     |
| P38       | 1000211919            | Battery;AAA;1.5V;ALKALINE;#4                        |
| P39       | 1000215997            | LED MAINTAIN LIGHT;PROCESS;Diam.5.2x3mm;            |
| P40       | <del>004447-AC</del>  | SCREW;SH;M5X0.8PX12L;CT;HS;;BAN;;                   |
| P43       | 0000083692            | Washer;TOOTH;M5.3X10X0.6;Nickel                     |
| P44       | 086310                | Screw;BH;M5X0.8PX75L;CT;PH;;NKL;;                   |

|     |            |                                           |
|-----|------------|-------------------------------------------|
| P45 | 004889-00  | Nut;Hex;M5x0.8P;Nickel                    |
| P46 | 069904     | Ferrite; Cord;FH0650B;CB32-P16A           |
| P48 | 1000228040 | TV Power;1700;(SCD-554DCS103BB1G+TKP H66  |
| P49 | 0000082734 | Washer;Senated;M5.3X10X0.6;Zinc Plate     |
| P51 | 1000303525 | Sensor Set;,,,,,;1350L(KFPS,XE-SP50NE1T   |
| P52 | 1000309599 | Fixing Plate;Sensor;;Zinc Plate;1.5T;;CS  |
| P53 | 004334-00  | ROUND PHILLIP SCREW M3X12L                |
| P54 | 004404-00  | Screw;Phillip;BH;M4x0.7Px8L;;Zn-BL        |
| P56 | 0000094431 | Fan;Cooling;FD128025LB;DC 12V/0.1A;T7000  |
| P63 | 1000336915 | Power;,,,,,;660L;(TKP,H20J2-02);CS24      |
| P67 | 1000400157 | Safe Switch Extension Wire;,,,,;urgent;;1 |
| P68 | 1000400159 | Safe Switch Extension Wire;,,,,,;1500+17  |
| Q01 | 1000309602 | Side Cover;;left;ABS/PA756S;Gray/80435;;  |
| Q02 | 1000309608 | Cover;;right;ABS/PA756S;Gray/80435;;CS23  |
| Q05 | 1000309615 | Cover;Frame;up;ABS/PA756S;Gray/80435;;CS  |
| Q06 | 1000309616 | Decorate Cover;;front;ABS/PA756S;Gray/80  |
| Q07 | 1000309617 | Cover;;front;ABS/PA756S;Gray/80435;;CS23  |
| Q08 | 1000350050 | Cover Plate;;;PP;BL/Black C;;CS24;        |
| Q09 | 1000203748 | Pedal;;back;PP-3015;P426C;;CS17;          |
| Q10 | 1000301732 | shield set;ASH TRAY;-;C-5X/7X-01-F;-      |
| Q11 | 1000309660 | Fixing Plate;TRANSMISSION;;painting;;Fla  |
| Q12 | 1000448890 | Cover;;;ABS/PA756S;Gray/80435;ABS/PA746H  |
| Q13 | 1000211386 | Side Rail;L;;CS17;                        |
| Q14 | 1000209821 | Side Rail;R;CS17;                         |
| Q15 | 1000211387 | Fairing;L;ABS;;;CS17;Dark Gray80435       |
| Q16 | 1000211388 | Fairing;R;ABS;-;;CS17;Dark Gray80435      |
| Q20 | 1000309609 | Repair Cover-Extrawork;;left;Print;;CS23  |
| Q21 | 1000309612 | Repair Cover-Extrawork;;right;Print;;CS2  |
| Q23 | 1000203821 | Pin;CS17;SR-07C-N2B BL;PINGOOD;CS17       |
| Q24 | 038449-A   | Clip;Tapped Hole;FE;M5;YZN                |
| Q25 | 1000203752 | Pin Set;                                  |
| Q26 | 1000203758 | Nylon Washer;U-7 White;PINGOOD;CS17       |
| Q27 | 040816-A   | Screw;Phillip;BH;Tapped;3x8L;             |
| Q32 | 1000216903 | Control Zone Decal                        |
| Q33 | 0000095641 | SCREW;RND;#X4.0X1.34PX8L(HI-LO);PH;BZN;   |
| Q34 | 1000400116 | Cover;Safety Key;;ABS/PA757;BL/Black C;;  |
| Q36 | 1000336925 | Connect Board;;left;ABS PA-758;Limpid BI  |
| Q37 | 1000336926 | Connect Board;;right;ABS PA-758;Limpid B  |
| Q38 | 1000336923 | Bousing;Transmission;;ABS/PA757;BL/Black  |
| Q39 | 1000336924 | Bousing;Receiver;;ABS/PA757;BL/Black C;;  |
| Q41 | 1000309603 | Fixing Bracket;U Shape;;POM+GF;BL/Black   |
| Q43 | 1000309606 | Fixing Plate;LOW ROW;;painting;;Black4;C  |
| Q51 | 1000231078 | SCREW;BH;?X5X1.6PX12L(HI-LO);PH;BZN;      |
| Q52 | 004359-00  | Screw;Phillip;BH;M4x0.7Px10L;Gap;         |
| Q61 | 008865-B   | Screw;Special;Round;2.9x1.06Px12L(Hi-Lo   |
| Q62 | 005094-00  | Washer;Flat;3.2x8.0x1.0T;Black Zinc       |
| Q72 | 004447-AC  | SCREW;SH;M5X0.8PX12L;CT;HS;;BAN;;         |

|     |            |                                           |
|-----|------------|-------------------------------------------|
| Q73 | 1000304478 | Screw;Button Head;M5x0.8Px12L;-;Phillip;  |
| Q74 | 004385-AD  | Screw;Button Head;M5x0.8Px12L;Cutting;Ph  |
| R04 | 1000203521 | Sprocket;Transmission;-;16T;              |
| R05 | 1000400172 | Pulley;POLY-V;Oil;SS41;J10Diam.55;CS29;   |
| R06 | 1000403367 | Axle,Transimission;;;S45C;NKL;CS29;       |
| R08 | 1000203525 | PULLEY;POLY-V;FC25;J10Diam.200;ROHS;      |
| R14 | 1000217581 | AXLE;IDLER;S45C;WZN;CS17;                 |
| R15 | 020478-00  | Washer;Flat;10.2x20.0x2.0T;Black Zinc     |
| R17 | 005366-00  | C-Clip;External;S-25                      |
| R20 | 0000089637 | Pulley;Poly-V;;;FC25;J8198;;S70           |
| R21 | 004077-A2  | Ball Bearing;6004ZZ;20X42X12T;;SKF;;;     |
| R22 | 1000217419 | Electro Magnet;20VDC/1.2A;CS17;           |
| R23 | 1000218699 | Belt;Poly-V;FLEXONIC BELT;948J8;          |
| R24 | 1000432542 | Sealed Chain;Transmission;;40-82L 1 C/L;  |
| R25 | 1000203688 | Sealed Chain;Transmission;;40-24L/K(P25.  |
| R27 | 1000230371 | BEARING;PLB;LCP204-LLU;20(NKB);           |
| R29 | 067629-00  | Inner axis ferrule;12.0;12x5.5x15.75L     |
| R30 | 004465-00  | Screw;Hex Socket;Round;M6x1.0Px12L;;Zn-B  |
| R31 | 004475-00  | SCREW;SH;M8X1.25PX15L;;HS;;BZN;;          |
| R32 | 0000095379 | WASHER;FLT;Diam.8.2XDiam.23.0X2.0T;;BZN;  |
| R33 | 005042-00  | Washer;Flat;8.2X30.0X2.0T;Black Zinc      |
| R34 | 004882-00  | Nut;Hex;M5X0.8P                           |
| R35 | 004515-00  | Screw;SH;M10X1.5PX30L;;HS;;BZN;;          |
| R37 | 005010-00  | Washer;Spring;10.75x17.2x2.16t            |
| R39 | 0000206793 | Fan;DC FAN;12V;0.1A;FAAN;                 |
| R40 | 035695-AB  | Screw;BH;M4X0.7PX30L;;PH;;BAN;;           |
| R41 | 1000203934 | Bracket;Actuator;-;SPHC;BED;CS17;         |
| R43 | 1000217580 | Belt;Poly-V;FIBERGLASS;390PJ10-FG;        |
| R44 | 0000086127 | Nut;HEX;M10X1.5P;10                       |
| R45 | 1000403381 | DC Brake;;;SAB-0.8-09J,24VDC,1A,20Nm;;;CS |
| R46 | 1000209818 | Ring;SS41;WZN;-;                          |
| R47 | 020478-00  | Washer;Flat;10.2x20.0x2.0T;Black Zinc     |
| R48 | 1000226890 | SCREW;SH;M5X0.8PX8L;MT;HS;G12.9;BZN;      |
| R52 | 020005-00  | Screw;Phillip;Round;M3x6L;;Zn-BL          |
| R53 | 1000400173 | coded disc;;SECC/1.0T/105x32(80);;;CS2    |
| R54 | 1000207952 | Screw;SH;M5X0.8PX60L(TREAD 23L);MT;HS;G1  |
| R58 | 004458-00  | Screw;Hex Socket;Round;M5x0.8Px12L;BED;   |
| R60 | 005354-00  | C-Clip;Internal;R-42                      |
| R68 | 1000400247 | Fixing Base;Spring;;S45C;Zinc;CS29;;      |
| R69 | 1000400248 | Spring;Compression;A/Diam.7.5XDiam.49.2X  |
| R70 | 1000400249 | Spring;Compression;B/Diam.1.8XDiam.15X55  |
| R71 | 1000400250 | Spring;Compression;C/Diam.1.3xDiam.14.2x  |
| R74 | 1000400253 | Limit Pin;;;SS41;Zinc;CS29;               |
| R76 | 1000400294 | Bracket;Push Shank;;SPHC;3.0T;BED;CS29;   |
| R77 | 1000400030 | SLEEVE;;;STKM11A;;CS29;Diam.12.2XDiam.8.  |
| R78 | 004706-A   | Screw;TH;M6X1.0PX16L;;HS;;BZN;;           |
| R82 | 1000400259 | Location Pin;;;SCM440;;CS29;Diam.8X150L;  |



|      |            |                                             |
|------|------------|---------------------------------------------|
| R84  | 005207-A   | Washer;Flat;Diam.20.2xDiam.30.0x2.0T;Tef    |
| R85  | 1000400270 | casing;Transmission system;SS-316N1-25;;    |
| R85  | 005365-00  | C-Clip;External;S-20                        |
| R91  | 004096-00  | BEARING;ONE-WAY;HFL2026 OR FCB-20;;;INA;    |
| R92  | 004942-00  | Nut;Nylon;M10x1.5P;Black Zinc               |
| R93  | 004483-00  | Screw;Round Hex Socket;M8x1.25Px25L         |
| R94  | 1000231496 | WASHER;FLT;Diam.5.0XDiam.12.0X1.0T;;BAN;    |
| R95  | 004523-00  | Screw;Hex Socket;Round;M8x1.25Px40L;Adhe    |
| R96  | 1000403369 | Space Ring;;;;;;CS29;                       |
| R97  | 004541-AC  | Screw;Hex Socket;Round;M8x1.25Px45L;Chromed |
| R98  | 020059-00  | Screw;Hex Socket;Round;M4x0.7Px10L;BED;     |
| R99  | 005147-A   | Washer;Flat;4.2x15.0x1.5T                   |
| V11  | 1000222542 | Warning Label;OPERATE;COATED;CS17;          |
| V12  | 1000222543 | Warning Label;MAINTANCE;COATED;CS17;        |
| V13  | 0000094371 | Decal;Warning;finger;A5x-03;US;EP79         |
| V17  | 006078-00  | Decal;Grounding;TM08                        |
| Z21  | 004483-00  | Screw;Round Hex Socket;M8x1.25Px25L         |
| Z22  | 1000212092 | Screw;SH;M8X1.25PX35L;MT;HS;SST;-;          |
| Z23  | 1000226252 | Screw;SH;M8X1.25PX16L;MT;HS;SST;-;          |
| Z24  | 1000221249 | Washer;FLT;8.0X16.0X1.0T;SST;-;             |
| Z25  | 1000226252 | Screw;SH;M8X1.25PX16L;MT;HS;SST;-;          |
| Z31  | 1000356178 | Screw;Round Head;M8x1.25Px20-15L;Machine    |
| Z32  | 1000430346 | Washer;Special;Diam.8.2xDiam.20.0x4-6T;S    |
| AB1  | 1000400024 | Frame Welding Set;;;painting;F75 D2 DA23    |
| AC1  | 1000400038 | Console Mast Set;;;painting;;MATRIX/SL/G    |
| AC6  | 1000400046 | fixing base-Extrawork;Safety Key;;Electr    |
| AG13 | 1000400117 | Handlebar-Extrawork;;right up;Dipping;;C    |
| AG14 | 1000400092 | Handlebar-Extrawork;;left up;Dipping;;CS    |
| AR3  | 1000400166 | Driver Set-Extrawork;;;milling;;CS29;       |
| G21  | 1000400099 | GRIP;Sensor;left;NYLON 6;BL/Black C;;CS2    |
| G22  | 1000400124 | GRIP;Sensor;right;NYLON 6;BL/Black C;;CS    |
| G23  | 1000400102 | GRIP;Quick Key;left up;PC 510+TPR-AS45AN    |
| G24  | 1000400123 | GRIP;Quick Key;right up;PC 510+TPR-AS45A    |
| G25  | 1000400104 | Cover;Grip;left down;PC 510+TPR;BL/Black    |
| G26  | 1000400125 | Cover;Grip;right down;PC 510+TPR;BL/Blac    |
| G27  | 1000400106 | Cover;Pulse Sensor Piece;up;PC 510+TPR;;    |
| G29  | 1000400107 | Cover;Pulse Sensor Piece;down;PC 510+TPR    |
| G33  | 1000400110 | Key;Quick;L;;CS29;                          |
| G35  | 1000400126 | Key;Quick;R;;CS29;                          |
| R12  | 1000400175 | Flywheel Set;;f214;;;FC25;CS29;             |
| R63  | 1000354827 | Clamp;Push Tie;KSS/KWS-2L;;;;               |
| 62   | 1000337953 | Connect Board Set;Transmission;right;;CS    |
| AB3  | 1000328464 | Frame Set;;L;painting;F75 D2 DH042;Rhino    |
| AB3  | 1000233812 | Frame Welding Set;-;L;painting;CS22;F75A    |
| AG15 | 1000328456 | Arm Rest set;;L;painting;F75 D2 DH042;Rh    |
| AG15 | 1000229865 | Arm Rest set;-;L;painting;CS21;F75A2-DH0    |
| AG26 | 1000400121 | Safety Switch Set;handlebar;;70(TKP,H663    |

|           |            |                                                |
|-----------|------------|------------------------------------------------|
| AR2       | 1000203794 | Sprocket Set;Bottom;PAINTING;-;BL\\ D/C        |
| B53       | 1000208780 | Axle, Central;SS41;WZN;TRANSPORT WHEEL;        |
| B91       | 004385-AE  | Screw;Phillip;BH;M5x0.8Px12L;BED;Gap;          |
| Not Shown | 1000400289 | Manual;Assembly;;English;;CS29;                |
| P01       | 0000084632 | Wire;Digital Comm;2000(MOLEX,50-70-9408x       |
| P09       | 1000209864 | AC Power Socket Wire;CS17;                     |
| P16       | 1000210488 | NETWORK SIGNAL WIRE;1700(3205645600+TKP        |
| P54       | 070248     | SCREW;SH;M4X0.7PX8L;;HS;;BZN;;                 |
| Q12       | 1000211385 | Plastic Cover;U;MARIX Cover;80435              |
| R15       | 020477-00  | Washer;Flat;10.2X20.0X2.0T;Black Zinc          |
| R18       | 004990-00  | Key;Round;Dual End;6X6X16L - D/C               |
| R24       | 1000211250 | Sealed Chain;Transmission;;40-82L 1 C/L;       |
| R26       | 1000217582 | Bushing;SS41;NKL;IDLER;                        |
| R36       | 1000350726 | Supt Base;TRANSMISSION;;painting;;Flat B\\ D/C |
| R50       | 004558-AA  | Screw;SH;M5X0.8PX50L;;HS;;BZN;;                |
| R95       | 020084-00  | SCREW;SH;M8X1.25PX40L;;HS;;;;                  |